

CHUCKECHEESE'S


BELLEVUE, WA #305

BUILDING DIVISION COPY

ABBREVIATIONS: - DESCRIPTIONS

&	AND	INCAN.	INCANDESCENT
@	AT	ID.	INSIDE DIAMETER (DIM.)
CL	CENTERLINE	INSUL.	INSULATION
Ø	DIAMETER OR ROUND	INT.	INTERIOR
#	POUND OR NUMBER	JT.	JOINT
PL	PLATE	KIT.	KITCHEN
ACOUST.	ACOUSTICAL	LAM.	LAMINATE
ADJ.	ADJUSTABLE	LAV.	LAVATORY
APLD.	APPLIED		
APPROX.	APPROXIMATE		
ARCH.	ARCHITECTURAL	MAX.	MAXIMUM
A.F.F.	ABOVE FINISH FLOOR	MECH.	MECHANICAL
BLDG.	BUILDING	MTL.	METAL
BLK.	BLOCK	MFR.	MANUFACTURER
BLKG.	BLOCKING	MIN.	MINIMUM
B.O.	BOTTOM OF	MISC.	MISCELLANEOUS
BOT.	BOTTOM		
CLG.	CEILING	NO.	NUMBER
COL.	COLUMN	NOM.	NOMINAL
CONC.	CONCRETE	N.T.S.	NOT TO SCALE
CONST.	CONSTRUCTION	O.C.	ON CENTER
CONT.	CONTINUOUS	O.D.	OUTSIDE DIAMETER (DIM.)
CTR.	CENTER		
DBL.	DOUBLE	PLUMB.	PLUMBING
DEPT.	DEPARTMENT	PWAY	PATHWAY
DET.	DETAIL	P-LAM.	PLASTIC LAMINATE
DIA.	DIAMETER	PLY.	PLYWOOD
DIM.	DIMENSION	PT.	POINT
DIST.	DISTANCE	PTD.	PAINTED
DWG.	DRAWING	Q.T.	QUARRY TILE
DS.	DOWNSPOUT		
EA.	EACH	R.	RISER
ELEV.	ELEVATION	RAD.	RADIUS
ELECT.	ELECTRICAL	REF.	REFER
(E)	EQUAL	REINF.	REINFORCED
(EQ)	EXISTING	REQD.	REQUIRED
EXT.	EXTERIOR	R.O.	ROUGH OPENING
E.I.F.S.	EXTERIOR INSULATION FINISH SYSTEM	RE:	REFERENCE
ETR	EXISTING TO REMAIN	S.C.	SOLID CORE
		SECT.	SECTION
F.E.	FIRE EXTINGUISHER	SIM.	SIMILAR
F.F.	FACTORY FINISH	SPEC.	SPECIFICATION
FIN.	FINISH	SQ.	SQUARE
FLSHG.	FLASHING	STD.	STANDARD
F.I.	FURNISHED AND INSTALLED	STL.	STEEL
		STOR.	STORAGE
FLR.	FLOOR	STRUCT.	STRUCTURAL
FLUOR.	FLUORESCENT		
F.O.C.	FACE OF CONCRETE	T.O.	TOP OF
F.O.F.	FACE OF FINISH	T.E.	TELEPHONE
F.O.I.C.	FURNISHED BY OWNER,	THK.	THICK
F.O.S.	FACE OF STUD	T.V.	TELEVISION
FURR.	FURRING	TYP.	TYPICAL
		T.L.	TRUE LENGTH
GA.	GAUGE	U.N.O.	UNLESS NOTED OTHERWISE
GALV.	GALVANIZED	V.C.T.	VINYL COMPOSITION TILE
GWB.	GYPSUM WALLBOARD	VERT.	VERTICAL
G.C.	GENERAL CONTRACTOR	VEST.	VESTIBULE
		VFY.	VERIFY
H.C.	HOLLOW CORE		
HDR.	HEADER	W	WITH
HDWD.	HARDWOOD	W.C.	WATER CLOSET
H.M.	HOLLOW METAL	WT.	WEIGHT
HORIZ.	HORIZONTAL		
HR.	HOOR		
HEIGHT	HEIGHT		
HT.	HANDRAIL		

SYMBOLS & MATERIAL SCHEDULE:

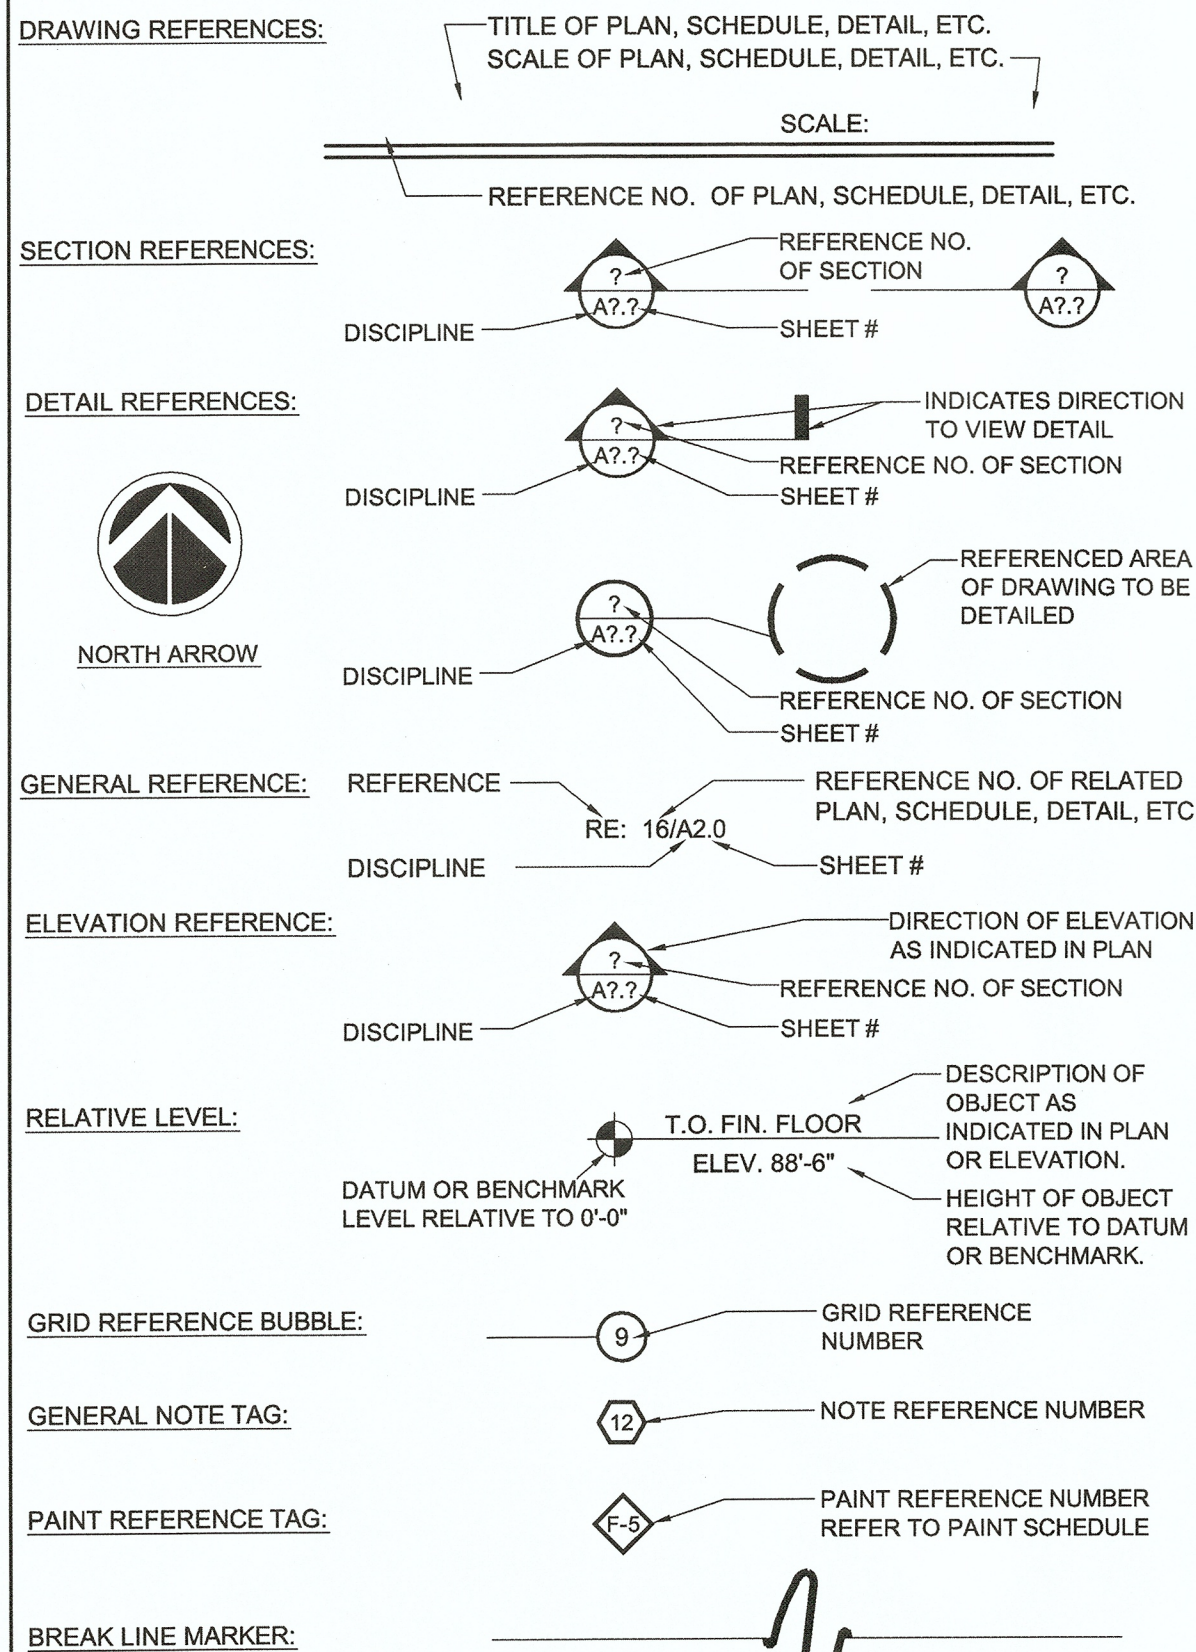

PAINT & STAIN SCHEDULE:


PAINT FINISH: ALL PAINTED WOOD AND DRYWALL TO HAVE SATIN FINISH. ALL PAINTED METAL SURFACES TO HAVE SEMI-GLOSS FINISH.

1. PAINT SPECIFICATIONS: FOR INTERIOR SHOULD BE CONSISTENT WITH ALL STORES. EXTERIOR PAINTS MAY VARY IN CASE OF SHOPPING CENTER IN-LINE LEASE SPACES. FOR A LIST OF QUALIFIED PAINTERS IN YOUR AREA CONTACT CEC MAINTENANCE. (PLEASE NOTE ALL FORMULAS ARE FOR ONE GALLON PAINT.)

2. ALL PRODUCTS LISTED: ARE AVAILABLE THRU SHERWIN WILLIAMS. NATIONAL ACCOUNT MANAGER, JOHN W. GASTON (214-553-3940 - OFFICE) (CELL 214-728-6696) D-FW PC ARCHITECTURAL PRODUCTS REP, MARK GIROUARD (STORE 214-821-9400, 214-632-2847 VM)

P-1 HOLLYBERRY RED - USED ON EXPOSED METAL COLUMNS AND OLDER NON-PRE-FINISHED DOORS (NOT FOR NEW ENTRY DOORS).
METAL PRIMER - SW KEN KROMICK UNIVERSAL PRIMER, B502 SERIES.
METAL PAINT - CUSTOM FORMULA
BASE - SW INDUSTRIAL ENAMEL SAFETY RED - B54R38 TINTED TO THE FOLLOWING: 844 COLORANTS - QV-40, QR-32, TW-16. THESE COLORANTS ARE 844 COLORANTS THAT ARE AVAILABLE AT SHERWIN-WILLIAMS COMMERCIAL STORES.
EXTERIOR SUBSTRATES: (STUCCO, DRYVIT, CMU BLOCK, BRICK AND METALS)
MASONRY PRIMER - LOXON MASONRY PRIMER, A24-300.
CMU PRIMER - HEAVY DUTY BLOCK FILLER, B42W46.
BASE - EXTERIOR ACCENTS LATEX SEMI-GLOSS MATCHED TO HOLLYBERRY RED.
NOTE: ON OLDER REMODELED STORES SOME INTERIOR DOORS ALSO USE THIS COLOR IN THOSE CASES, PREP FOR RE-Paint WITH SCUFF SAND (2 COATS)
P-2 WHITE WOOL SW1354 - USED ON UPPER WALLS, FIRE EXIT DOORS AND FRAMES.
DRYWALL TEXTURE - MEDIUM ORANGE PEEL (VERIFY/APPROVAL)
DRYWALL PRIMER - PREPRITE 200 LATEX WALL PRIMER, B20W200.
DRYWALL PAINT - PROMAR 200 INTERIOR LATEX SEMI-GLOSS ENAMEL. (TWO COATS)
NOTE: ON FIRE EXIT DOORS AND FRAMES
PAINT - WHITE WOOL SW1354 TINTED IN DTM ACRYLIC SEMI-GLOSS ENAMEL, B66-200 SERIES. (ONLY IN CASES OF RUST OR SLICK SURFACE SCUFF SAND AND USE KEN KROMICK UNIVERSAL PRIMER, B502 SERIES.)
P-3 WINDSOR GRAY SW1040 - USED ON INTERIOR DOOR FRAMES
PAINT - DTM ACRYLIC SEMI-GLOSS ENAMEL, B66-200 SERIES.
(SCUFF SAND AND PRIMER ONLY AS REQUIRED)
P-4 SAND SW2059 - EXTERIOR STUCCO, DRYVIT, BRICK, CMU BLOCK AND METALS.
MASONRY PRIMER - SW LOXON MASONRY PRIMER, A24W300.
MASONRY PAINT - A-100 EXTERIOR LATEX SATIN, A82 SERIES. (TWO COATS MINIMUM)
CMU BLOCK - HEAVY DUTY BLOCK FILLER, B42W46.
CMU PAINT - A-100 EXTERIOR LATEX SATIN, A82 SERIES. (TWO COATS MINIMUM)
METAL PRIMER - KEN KROMICK UNIVERSAL METAL PRIMER, B502 SERIES ON METAL FLASHING.
PAINT - DTM B66W201
P-5 MORNING HAZE - CUSTOM MATCH TO MARLITE OF SAME NAME USED ONLY ON REMODELS, NOT FOR NEW CONSTRUCTION.
PRIMER - XIM PRIMER (1 COAT)
PAINT - PROMAR 200 ALKYD SEMI-GLOSS ENAMEL, B31W200
B31W201-MORNING HAZE, B1-35+1, Y3-22+1, R2-7, N1-5
P-6 CORSIACAN PURPLE SW1825 - FOR ACCENT GYPSUM WALL.
DRYWALL PRIMER - PREPRITE 200 LATEX WALL PRIMER, B20W200.
DRYWALL PAINT - PROMAR 200 INTERIOR LATEX SATIN ENAMEL. (TWO COATS)
P-7 HAZE - CUSTOM MATCH TO ARMSTRONG, CEILING GRID AND TILE OF SAME NAME.
USED ON REMODELS ONLY, NOT FOR NEW CONSTRUCTION.
PAINT: B30 W 401, N1-2Y, P1-4
P-8 STONES THROW - USED ON CEILING OF STUDIO "C" SHOW REMODELS ONLY
PAINT - PROMAR 200 INTERIOR LATEX FLAT PAINT, B30W200 SERIES.
P-9 FLAT BLACK - USED ON INTERIOR BACKWALL OR ANIMATED SHOW PAINT - PROMAR 400 INTERIOR LATEX BLACK, B30B400 SERIES.
P-10 FORTUNE COOKIE SW1244 - INTERIOR GYPSUM BOARD PRIMER - SW PREPRITE 200 LATEX WALL PRIMER, B20W200.
PAINT - SW PROMAR 200 LATEX SEMI-GLOSS ENAMEL, B31W200 SERIES. (TWO COATS)
P-11 CANOE SW2043 - TO BE USED ON EXTERIOR DRYVIT.
PRIMER - SW LOXON MASONRY PRIMER, A24W300.
PAINT - FORMULA BASE A-100 EXTERIOR LATEX SATIN, A82 SERIES. (TWO COATS)
P-12 AUGUST MOON SW2199 - USED ON EXTERIOR STUCCO, DRYVIT, BRICK, CMU BLOCK AND METALS.
MASONRY PRIMER - SW LOXON MASONRY PRIMER, A24W300
MASONRY PAINT - A-100 EXTERIOR LATEX SATIN, A82 SERIES. (TWO COATS MINIMUM)
CMU BLOCK - HEAVY DUTY BLOCK FILLER, B42W46.
CMU PAINT - A-100 EXTERIOR LATEX SATIN, A82 SERIES. (TWO COATS MINIMUM)
METAL PRIMER - KEN KROMICK UNIVERSAL METAL PRIMER, B502 SERIES ON METAL FLASHING.
PAINT - DTM B66W201
P-13 EXTRA WHITE SW7006 - INTERIOR ACCENT WOOD CROWN & METAL LIGHT COVES.
PRIMER - SW PREPRITE 200 LATEX WALL PRIMER, B20W200.
PAINT - SW PROMAR 200 LATEX SEMI-GLOSS ENAMEL, B31W200 SERIES. (TWO COATS)
METAL PRIMER - KEN KROMICK UNIVERSAL METAL PRIMER, B502 SERIES ON LIGHT COVES.
PAINT - DTM B66W201
ST2 INTERIOR OAK - (MARLITE CHAIR RAIL CAP AND MISC.)
1ST COAT - SHERWIN WILLIAMS SHERWOOD WIPING STAIN, S64 SERIES. (CHERRY)
S64R6 CHERRY WITH A OZ. (844 RED OXIDE)
2ND COAT - SHERWIN WILLIAMS SHERWOOD VINYL SEALER 24%, T67F3
3RD COAT - SHERWIN WILLIAMS SHER-WOOD CAB-ACRYLIC LACQUER, T75C15
4TH COAT - SAME AS THIRD COAT

PROJECT VICINITY MAP:

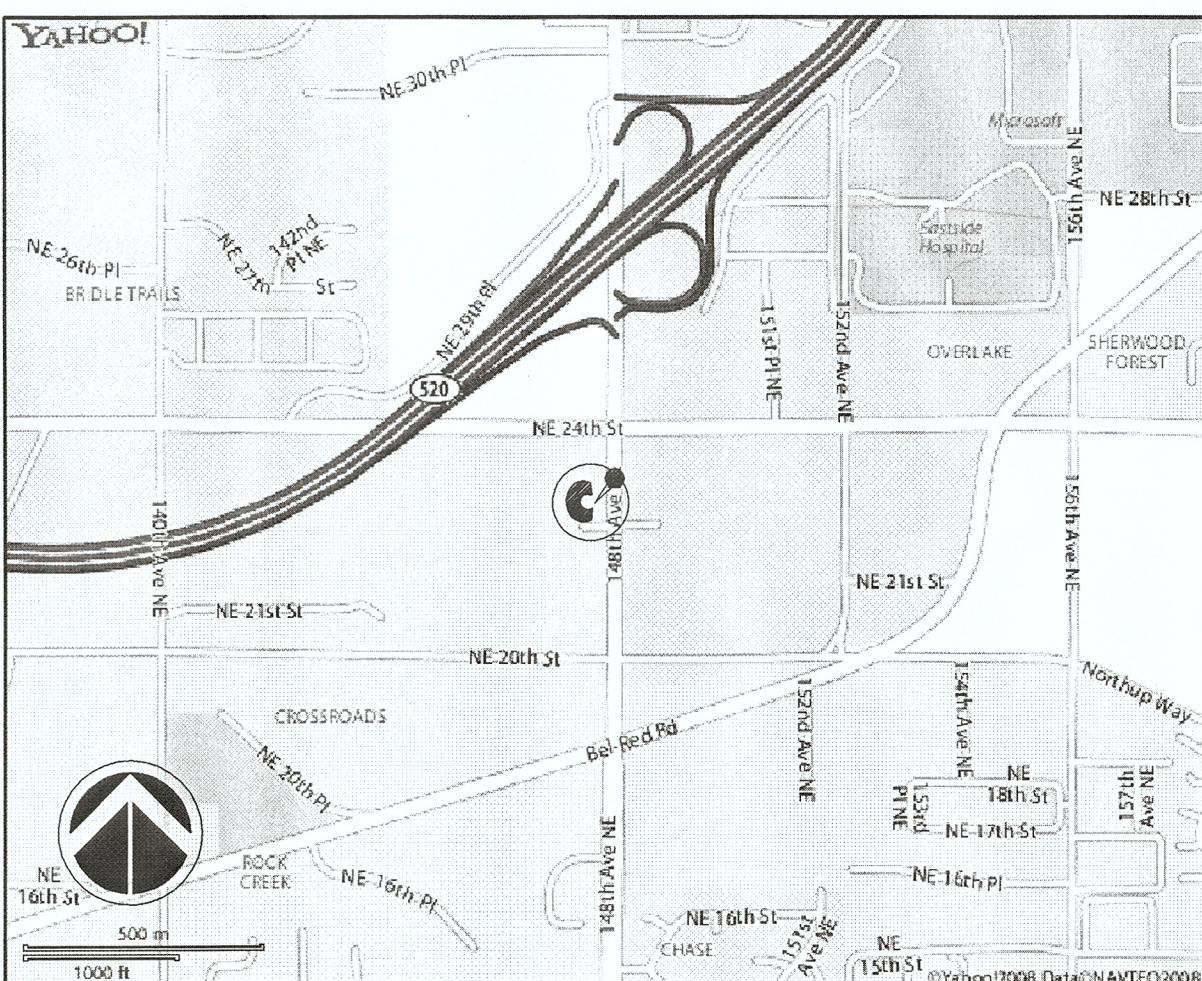

PROJECT NOTES:

- THE CONTRACTOR SHALL FULLY ACQUAINT HIM/HERSELF WITH THE CONDITIONS AND REQUIREMENTS OF THE DRAWINGS AND ACCOMPANYING SPECIFICATIONS, INCLUDING OTHER PARTS OF THE PROPOSED CONTRACT DOCUMENTS, AND FULLY UNDERSTAND THE CONDITIONS, DIFFICULTIES AND RESTRICTIONS COMPLETELY, BEFORE EXECUTING THE WORK. IT IS UNDERSTOOD THAT OMISSIONS FROM THE BID, DUE TO FAILURE OF THE CONTRACTOR TO FULLY ACQUAINT HIMSELF WITH THE CONSTRUCTION DOCUMENTS, WILL NOT ENTITLE HIM TO ADDITIONAL CONSIDERATION AND/OR COMPENSATION. C.C. SHALL VERIFY ALL DIMENSIONS AND CONDITIONS AT SITE PRIOR TO COMMENCING THE WORK.
- SHOULD THE CONTRACTOR FIND DISCREPANCIES IN, OR OMISSIONS FROM, THE CONSTRUCTION DOCUMENTS, OR BE IN DOUBT AS TO THE MEANING AND INTENTION OF ANY ITEM OR REQUIREMENT, HE SHALL NOTIFY THE OWNER AT ONCE.
- THE ORGANIZATION OF THE SPECIFICATIONS INTO DIVISIONS, SECTIONS AND PARAGRAPHS AND THE ARRANGEMENT OF THE DRAWINGS ARE NOT INTENDED TO CONTROL THE CONTRACTOR IN DIVIDING THE WORK AMONG SUBCONTRACTORS OR TO ESTABLISH THE LIMITS AND EXTENT OF WORK TO BE PERFORMED BY A PARTICULAR TRADE. THE G.C. ALONE IS RESPONSIBLE FOR THE COMPLETION OF THE ENTIRE WORK AS DRAWN AND SPECIFIED, COMPLETE IN PLACE AND IN FUNCTIONAL OR OPERATING CONDITION. THE DIVISION OF THE SPECIFICATIONS INTO SECTIONS AND PARAGRAPHS AND ORGANIZATION OF THE DRAWINGS IS FOR CONVENIENCE ONLY AND NOT FOR THE PURPOSE OF LIMITING OR RESTRAINING PERFORMANCE OF ANY PORTION OF THE WORK TO ANY PARTICULAR TRADE.
- ALL WORK PERFORMED SHALL COMPLY WITH THE CONTRACT DOCUMENTS, DRAWINGS AND SPECIFICATIONS, INCLUDING THESE GENERAL NOTES. THE G.C. SHALL COORDINATE THE INTENT OF THE GENERAL NOTES WITH ALL THE TRADES.
- NO DEVIATION FROM CONTRACT DRAWINGS AND SPECIFICATIONS SHALL BE MADE WITHOUT WRITTEN APPROVAL OF THE ARCHITECT.
- ANY STRUCTURAL, MECHANICAL, AND ELECTRICAL DRAWINGS (IF REQUIRED) ARE SUPPLEMENTARY TO THE ARCHITECTURAL DRAWINGS. IT SHALL BE THE RESPONSIBILITY OF THE CONTRACTOR TO CHECK WITH THE ARCHITECTURAL DRAWINGS BEFORE THE INSTALLATION OF STRUCTURAL, MECHANICAL, PLUMBING AND ELECTRICAL WORK. SHOULD THERE BE A DISCREPANCY BETWEEN THE ARCHITECTURAL DRAWINGS AND THE CONSULTING ENGINEERS' DRAWINGS THAT WOULD CAUSE AN IMPROPER INSTALLATION, IT SHALL BE BROUGHT TO THE ARCHITECT'S ATTENTION FOR CLARIFICATION PRIOR TO INSTALLATION OF SAID WORK. ANY WORK INSTALLED IN CONFLICT WITH THE ARCHITECTURAL DRAWINGS SHALL BE CORRECTED BY THE CONTRACTOR AT HIS EXPENSE AND AT NO ADDITIONAL COST TO THE OWNER OR ARCHITECT.
- SPECIFICATIONS ARE CONTAINED IN THESE CONTRACT DOCUMENTS.
- ALL SYMBOLS AND ABBREVIATIONS USED ON THE DRAWINGS ARE CONSIDERED TO BE CONSTRUCTION STANDARDS. IF THE CONTRACTOR HAS QUESTIONS REGARDING SAME, OR THEIR EXACT MEANING, THE ARCHITECT SHALL BE NOTIFIED FOR CLARIFICATION.
- WHERE A TYPICAL CONDITION IS DETAILED, IT SHALL BE UNDERSTOOD THAT ALL LIKE OR SIMILAR CONDITIONS ARE THE SAME UNLESS SPECIFICALLY NOTED OR DETAILED OTHERWISE.
- IF THE RESTAURANT IS SCHEDULED TO REMAIN OPEN DURING ANY PORTION OF THE SCOPE OF WORK, THE CONTRACTOR IS RESPONSIBLE TO KEEP THE AREAS OF WORK CLEAR OF DEBRIS, CLEAN AND SAFE FOR ALL WHO ENTER THE BUILDING UNTIL COMPLETION. THIS EFFORT IS TO BE INCLUDED IN THE BASE BID FOR THE WORK.
- THE CONTRACTOR SHALL VERIFY THE LOCATION AND DEPTHS OF ALL UTILITIES AT THE SITE. PROTECT THEM FROM DAMAGE AND REPORT ANY DISCREPANCIES TO THE ARCHITECT OF RECORD FOR RESOLUTION PRIOR TO THE COMMENCEMENT OF WORK.
- THE CONTRACTOR IS TO PROVIDE TEMPORARY FACILITIES AS REQUIRED BY APPLICABLE CODE, LOCAL AUTHORITIES OR JURISDICTIONAL ORDINANCE.
- PRIOR TO COMMENCING THE WORK, THE CONTRACTOR SHALL VERIFY ALL DIMENSIONS IN THE FIELD, COMPARE THOSE MEASUREMENTS TO THE DRAWINGS AND REPORT ANY DISCREPANCIES TO THE ARCHITECT OF RECORD. DRAWINGS SHALL NOT BE SCALED OFF, FOR MEASUREMENT.
- NO CHANGE IN THE SCOPE OR INTENT OF THE WORK SHALL OCCUR WITHOUT WRITTEN APPROVAL FROM THE ARCHITECT OF RECORD OR C.E.C. ENTERTAINMENT INC.
- THE CONTRACTOR SHALL PROVIDE ALL SHORING, BARRICADING AND BRACING NECESSARY TO ENSURE THE STRUCTURAL STABILITY OF THE BUILDING AND THE HEALTH OF THE PUBLIC AND ALL WHO ENTER THE BUILDING DURING COMPLETION OF THE SCOPE OF WORK DEFINED BY THIS ARCHITECTURAL DOCUMENTATION SET.
- ALL WORK SHALL COMPLY WITH LOCAL BUILDING AUTHORITIES, CODES, REGULATIONS, ORDINANCES AND STATUTES, STATE, FEDERAL CODE AND OTHER JURISDICTIONAL AUTHORITIES, AND LATEST REVISIONS THEREOF. MODIFICATIONS REQUIRED BY THE ABOVE AND AUTHORITY SHALL BE MADE WITHOUT ADDITIONAL CHARGE TO THE OWNER.
- ALL EMERGENCY BUILDING EXITS REQUIRED BY CODE, SHALL BE OPERABLE AND UNOBSTRUCTED DURING CONSTRUCTION PERIOD.
- ANY NEW FIRE EXTINGUISHER CABINETS TO BE PROVIDED AND INSTALLED BY G.C. IN COMPLIANCE WITH CITY AND APPLICABLE FIRE CODES.
- NEW FIRE SPRINKLERS AND FIRE ALARM SYSTEMS TO BE SUBMITTED BY GENERAL CONTRACTOR FOR SEPARATE REVIEW AND PERMIT BY FIRE DEPARTMENT.
- BOTH PLACEMENT AND QUANTITY OF NEW FIRE EXTINGUISHERS TO BE DETERMINED BY FIRE MARSHALL AND COMPLY WITH ALL N.F.P.A. REQUIREMENTS. G.C. TO COORDINATE INSTALLATION.
- CONTRACTOR SHALL REVIEW THE LOCATIONS OF ALL NEW FIRE LIFE SAFETY DEVICES WITH THE FIRE INSPECTOR AND THE OWNER REP FOR ON-SITE APPROVAL PRIOR TO INSTALLATION.
- INTERIOR FINISHES SHALL COMPLY WITH LOCAL CODES.
- CONTRACTOR SHALL PROVIDE AND INSTALL ALL STIFFENERS, BRACING, BLOCKING, BACKING, HANGERS, BACK-UP PLATES AND SUPPORTING BRACKETS REQUIRED FOR THE INSTALLATION OF ALL CASEWORK, FIXTURES AND PARTITIONS AND ALL WALL MOUNTED OR SUSPENDED PLUMBING, MECHANICAL, ELECTRICAL, OR MISCELLANEOUS EQUIPMENT AND FURNISHINGS.
- EXIT PATH LIGHTING SHALL BE PROVIDED FOR HALLWAY, EXIT PASSAGEWAY AND EGRESS TO A PUBLIC WAY ANY TIME THE BUILDING IS OCCUPIED.

PROJECT NOTES:

- EMERGENCY LIGHTING SHALL BE PROVIDED GIVING A VALUE OF ONE FOOT CANDLE MINIMUM AT FLOOR LEVEL IN ALL EXIT PATHS.
- ALL EXIT LIGHTING AND SIGNS SHALL HAVE SIX INCH HIGH LETTERS ON A CONTRASTING BACKGROUND.
- NEW EXIT SIGNS SHALL BE ILLUMINATED WITH TWO 15W LAMPS ON SEPARATE CIRCUIT. ILLUMINATION SHALL NORMALLY BE PROVIDED BY THE PREMISES WIRING SYSTEM. ONE OF EACH SHALL BE SEPARATED FROM ALL OTHER CIRCUITS IN THE BUILDING, AND INDEPENDENTLY CONTROLLED.
- WHENEVER THE BUILDING IS OCCUPIED, EXIT SIGNS SHALL BE LIGHTED SO THAT THEY ARE CLEARLY VISIBLE.
- NEW FIRE-RESISTIVE WALLS AND PARTITIONS MAY HAVE OPENINGS FOR STEEL ELECTRICAL OUTLET BOXES NOT EXCEEDING 16 SQUARE INCHES IN AREA, PROVIDED THE AGGREGATE AREA OF SUCH OPENINGS IS NOT MORE THAN 100 SQUARE INCHES FOR ANY 100 SQUARE FEET OF WALL OR PARTITION AREA. "OUTLET BOXES" ON OPPOSITE SIDES OF WALLS AND PARTITIONS SHALL BE SEPARATED BY A HORIZONTAL DISTANCE OF AT LEAST 24 INCHES.
- NEW INTERIOR WALL AND CEILING FINISH FLAME-SPREAD RATING SHALL BE AS REQUIRED BY LOCAL CODES.
- NEW PENETRATIONS IN WALLS, FLOORS OR ROOF REQUIRING PROTECTED OPENINGS SHALL BE FIRE-STOPPED IN ACCORDANCE WITH LOCAL CODES.
- UTILITY OUTAGES AND SHUTDOWN; LIMIT DISRUPTION OF UTILITY SERVICES TO HOURS THE BUILDING IS UNOCCUPIED. DO NOT DISRUPT OR SHUT DOWN LIFE SAFETY SYSTEMS, INCLUDING BUT NOT LIMITED TO FIRE SPRINKLERS AND FIRE ALARM SYSTEM, WITHOUT 7 DAYS NOTICE TO C.E.C. ENTERTAINMENT INC. AND AUTHORITIES HAVING JURISDICTION.
- ALL NEW OR RELOCATED WIRING WITHIN CONCEALED SPACES SHALL COMPLY WITH LOCAL CODES.
- ALL NEW DOOR SIZES SHALL BE OPERABLE FROM THE INSIDE WITHOUT THE USE OF A KEY OR ANY SPECIAL KNOWLEDGE OR EFFORT AND SHALL SWING IN THE DIRECTION OF EGRESS. G.C. TO PROVIDE EXIT SIGNS AS REQUIRED BY THE BUILDING OFFICIALS. SPECIAL LOCKING DEVICES SHALL BE OF AN APPROVED TYPE.
- NEW DOORS EQUIPPED WITH PANIC HARDWARE SHALL BE OPEN-ABLE WITH A FORCE OF 15 LBS. AS APPLIED IN THE DIRECTION OF EGRESS TO THE BAR.
- NEW EGRESS DOORS SHALL BE OPEN-ABLE UNDER A TOTAL PRESSURE OF NOT GREATER THAN 15 LBS.
- ALL NEW PUBLIC LIGHT SWITCHES, FIRE ALARMS AND OTHER PUBLIC CONTROL SWITCHES SHALL BE MOUNTED AT 4'-0" ABOVE THE FINISH FLOOR.
- ALL DISCIPLINES REQUIRED TO PROVIDE SHOP DRAWINGS AND OR SAMPLES OF FINISHES, TO SUBMIT TO CONTRACTOR PRIOR TO START, WHO WILL FORWARD TO ARCHITECT AND C.E.C. ENTERTAINMENT INC. FOR COMMENTS, FOR APPROVAL OR RE-SUBMITTAL.
- ANY CHANGES TO EXISTING SECURITY SYSTEMS ARE TO BE PROVIDED AND INSTALLED BY OTHERS. G.C. SHALL BE RESPONSIBLE FOR COORDINATION WITH OWNER'S SECURITY SYSTEMS CONTRACTOR.
- REPLACE WORK OR PORTIONS OF THE WORK, NOT CONFORMING TO SPECIFIED REQUIREMENTS IN THE OPINION OF C.E.C. ENTERTAINMENT INC. AND OR CAHEN ARCHITECTURAL GROUP P.C.
- ALL ITEMS REFERRED TO AS NEW, TO BE SUPPLIED AND INSTALLED (TO A FULLY FINISHED LEVEL) BY G.C. - G.C. TO PROVIDE POWER AS REQUIRED.
- DURING CONSTRUCTION, THE CONTRACTOR SHALL PROVIDE DAILY CLEANUP OF THE JOB SITE AND ITS SURROUNDING AREA AND REMOVE ALL CONSTRUCTION DEBRIS FOR PROPER DISPOSAL.
- G.C. IS TO FULLY INSPECT STORE LOCATION PRIOR TO SUBMITTING FINAL PRICING TO C.E.C. TO IDENTIFY AND BUDGET, REPAIR AND OR REPLACEMENT OF EXISTING DAMAGED AND SUB-STANDARD CONDITIONS, NOT LIMITED TO ALL CARPETED, FLOOR AND WALL TILED, CEILING TILES AND PAINTED AREAS, FINISHES AND FIXTURES, FURNITURE, LIGHTING, WOOD TRIM, BOTH INTERIOR AND EXTERIOR STORE CONDITIONS, UNLESS SPECIFICALLY NOTED OTHERWISE, G.C. IS TO RE-LAMP ALL LIGHTING FIXTURES THAT HAVE LAMPS, THAT ARE BURNED OUT, DAMAGED OR DISCOLORED, OR IN NEED OF REPAIR.
- G.C. SHALL:
 - COORDINATE PARKING, MATERIAL DELIVERY, AND DUMPSTER LOCATIONS W/ LANDLORD.
 - PROVIDE CERTIFICATE OF INSURANCE LISTING FEDERAL REALTY AS ADDITIONAL INSURED.
 - MAINTAIN ALL PEDESTRIAN WALKWAYS OPEN DURING CONSTRUCTION.
 - COORDINATE ANY SPRINKLER SHUT OFFS W/ LANDLORD.

PROJECT DATA:

PROJECT ADDRESS:
2239 148TH AVE
1000 CIVIC CIRCLE
PHONE (425) 747-4301

BUILDING OWNER/TENANT:
CEC ENTERTAINMENT INC.
4441 WEST AIRPORT FREEWAY
IRVING, TEXAS 75062
PHONE (972) 258-8507
FAX (972) 258-8545

MANAGER OF DESIGN:
CEC ENTERTAINMENT INC.
HEATH LANDON
4441 WEST AIRPORT FREEWAY
IRVING, TEXAS 75062
PHONE (972) 258-5406
FAX (972) 258-8545

DIRECTOR OF CONSTRUCTION:
PARKWAY CONSTRUCTION & ASSOC.
1000 CIVIC CIRCLE
LEWISVILLE, TX 75067
PHONE (972) 221-1979

SIGN COMPANY:
STARLITE SIGN, LP
7923 EAST MCKINNEY
DENTON, TX 76208
(940) 382-8850

LOCAL BUILDING CODE:
2006 INTERNATIONAL BUILDING CODE

NO. OF STORIES:
ONE STORY

TOTAL SPACE SQ.FT.:
10995 SQ.FT.

USE GROUP CLASSIFICATION:
A2 ASSEMBLY

TOTAL OCCUPANCY LOAD:
383

CONSTRUCTION TYPE:
VB - SPRINKLERED

SEATING - EXISTING SEATING COUNT	
LOCATION	COUNT
SHOWROOM	165
KIDDIE	16
SKILLS	164
TOTAL SEATING	345
SEATING - PROPOSED SEATING COUNT	
LOCATION	COUNT
SHOWROOM	193
KIDDIE	16
SKILLS	159
TOTAL SEATING	368

OCCUPANCY LOAD

USE	AREA PER OCCUPANT (SQ FT)	RESTAURANT AREA	OCCUPANCY LOAD
ASSEMBLY w/o FIXED SEATS GAMES AREA	11 NET	464 SQ FT	42
RESTAURANT w/o FIXED SEATING	15 NET	1927 SQ FT	128
MERCANTILE ORDER/PRIZE COUNTER	30 GROSS	135 SQ FT	4
RESTAURANTS w/ FIXED SEATING BOOTH	1 PERSON PER 24" FOR BOOTHS	5036 IN.	209
TOTAL			383
TOTAL x 2" = EXITING WIDTH REQUIRED			76.6"
EXITING WIDTH PROVIDED			144"

DRAWING INDEX:

ARCHITECTURAL			
1	CS1.0		COVER SHEET
2	A1.0		DEMOLITION PLANS
3	A1.1		DEMOLITION RCP
4	A2.0		FLOOR PLAN
5	A3.0		REFLECTED CEILING PLAN
6	A4.0		EXTERIOR ELEVATIONS & DETAILS
7	A4.1		EXTERIOR ELEVATIONS & DETAILS
8	A9.0		FURNISHINGS PLAN
9	G1.0		GAMES PLAN
MECHANICAL			
10	M1		MECHANICAL PLAN
ELECTRICAL			
11	E1		POWER PLAN
12	E2		LIGHTING PLAN
13	E3		RISER PANELS

PROJECT SCOPE:

THIS IS A MINOR REMODEL OF AN EXISTING CHUCK E. CHEESE (CEC) STORE. THE MAIN CHANGES ARE FURNITURE AND GAMES, A COMBINATION OF RELOCATED, REPLACED AND NEW BOOTHS, TABLES AND REPLACED GAMES AS INDICATED ON THE (FURNITURE PLAN, A9.0). NEW TABLES ARE TO REPLACE EXISTING, A MORE VIBRANT INTERIOR COLOR AND ART PACKAGE, HIGHLIGHTED BY NEW MORE POWER EFFICIENT FLUORESCENT TROFFERS (SEE REFLECTED CEILING PLAN). THE STORE IS TO RECEIVE NEW CARPET THROUGHOUT. THE EXISTING CEILING HEADERS ARE BEING REDUCED AND REMOVED WITH EXISTING LIGHTS BEING RELOCATED OR REPLACED.

THERE ARE NO CHANGES TO EXISTING KITCHEN AREAS.

THERE IS TO BE NO STRUCTURAL CHANGES TO THE EXTERIOR OF THE BUILDING (COSMETIC CHANGE ONLY). A NEW COMPLIMENTARY PAINT SCHEME AND PROPOSED SIGNAGE CHANGES, WHICH ARE TO BE CONFIRMED UNDER A SEPARATE SIGNAGE SUBMITTAL, IS BEING PROPOSED (SEE EXTERIOR ELEVATIONS).

7666 REGISTERED ARCHITECT
OBAGI I. CAHEN
STATE OF WASHINGTON
These plans are © 2005 of Cahen Architectural Group P.C. and are an instrument of service and the property of the Architect, and may not be duplicated, discussed, or reproduced without the written consent of the Architect. Copyrights and infringements will be enforced and prosecuted.

#305 BELLEVUE, WA
CHUCKECHEESE'S
MINOR BUILDING REMODEL
2239 148TH AVE, BELLEVUE, WA 98007


08-125522-BZ

PROJ. NO. • 28907
DRAWN • RDN
CHECKED • CIC
ISSUED/REVISED • DATE
FINAL DESIGN • 04/07/08
CHECK SET • 05/15/08
PERMIT/PRICING • 06/13/08
CONSTRUCTION •
REVISION •
REVISION •
REVISION •
DRAWING TITLE •
COVER SHEET
JUL 0 2 2008
PERMIT PROCESSING

All construction to be done in conformance with approved plans and requirements of the following codes (including WA Amendments): the International Building, Residential, Fire & Mechanical Codes; Uniform Plumbing Code; National Electric Code; WA State Energy Code and the WA State Ventilation (V.I.A.Q.) Code.

**BEFORE YOU START WORK
CALL 425-452-6875 TO SCHEDULE
YOUR PRECONSTRUCTION MEETING
WITH THE BUILDING INSPECTOR.
(Use "200 precon/jobcon" on the automated
IVR inspection request phone line)**


IMPORTANT
ANY ALTERATION OR
REVISIONS TO THESE
PLANS REQUIRES A
SEPARATE REVIEW OR
OTHER WRITTEN
APPROVAL.

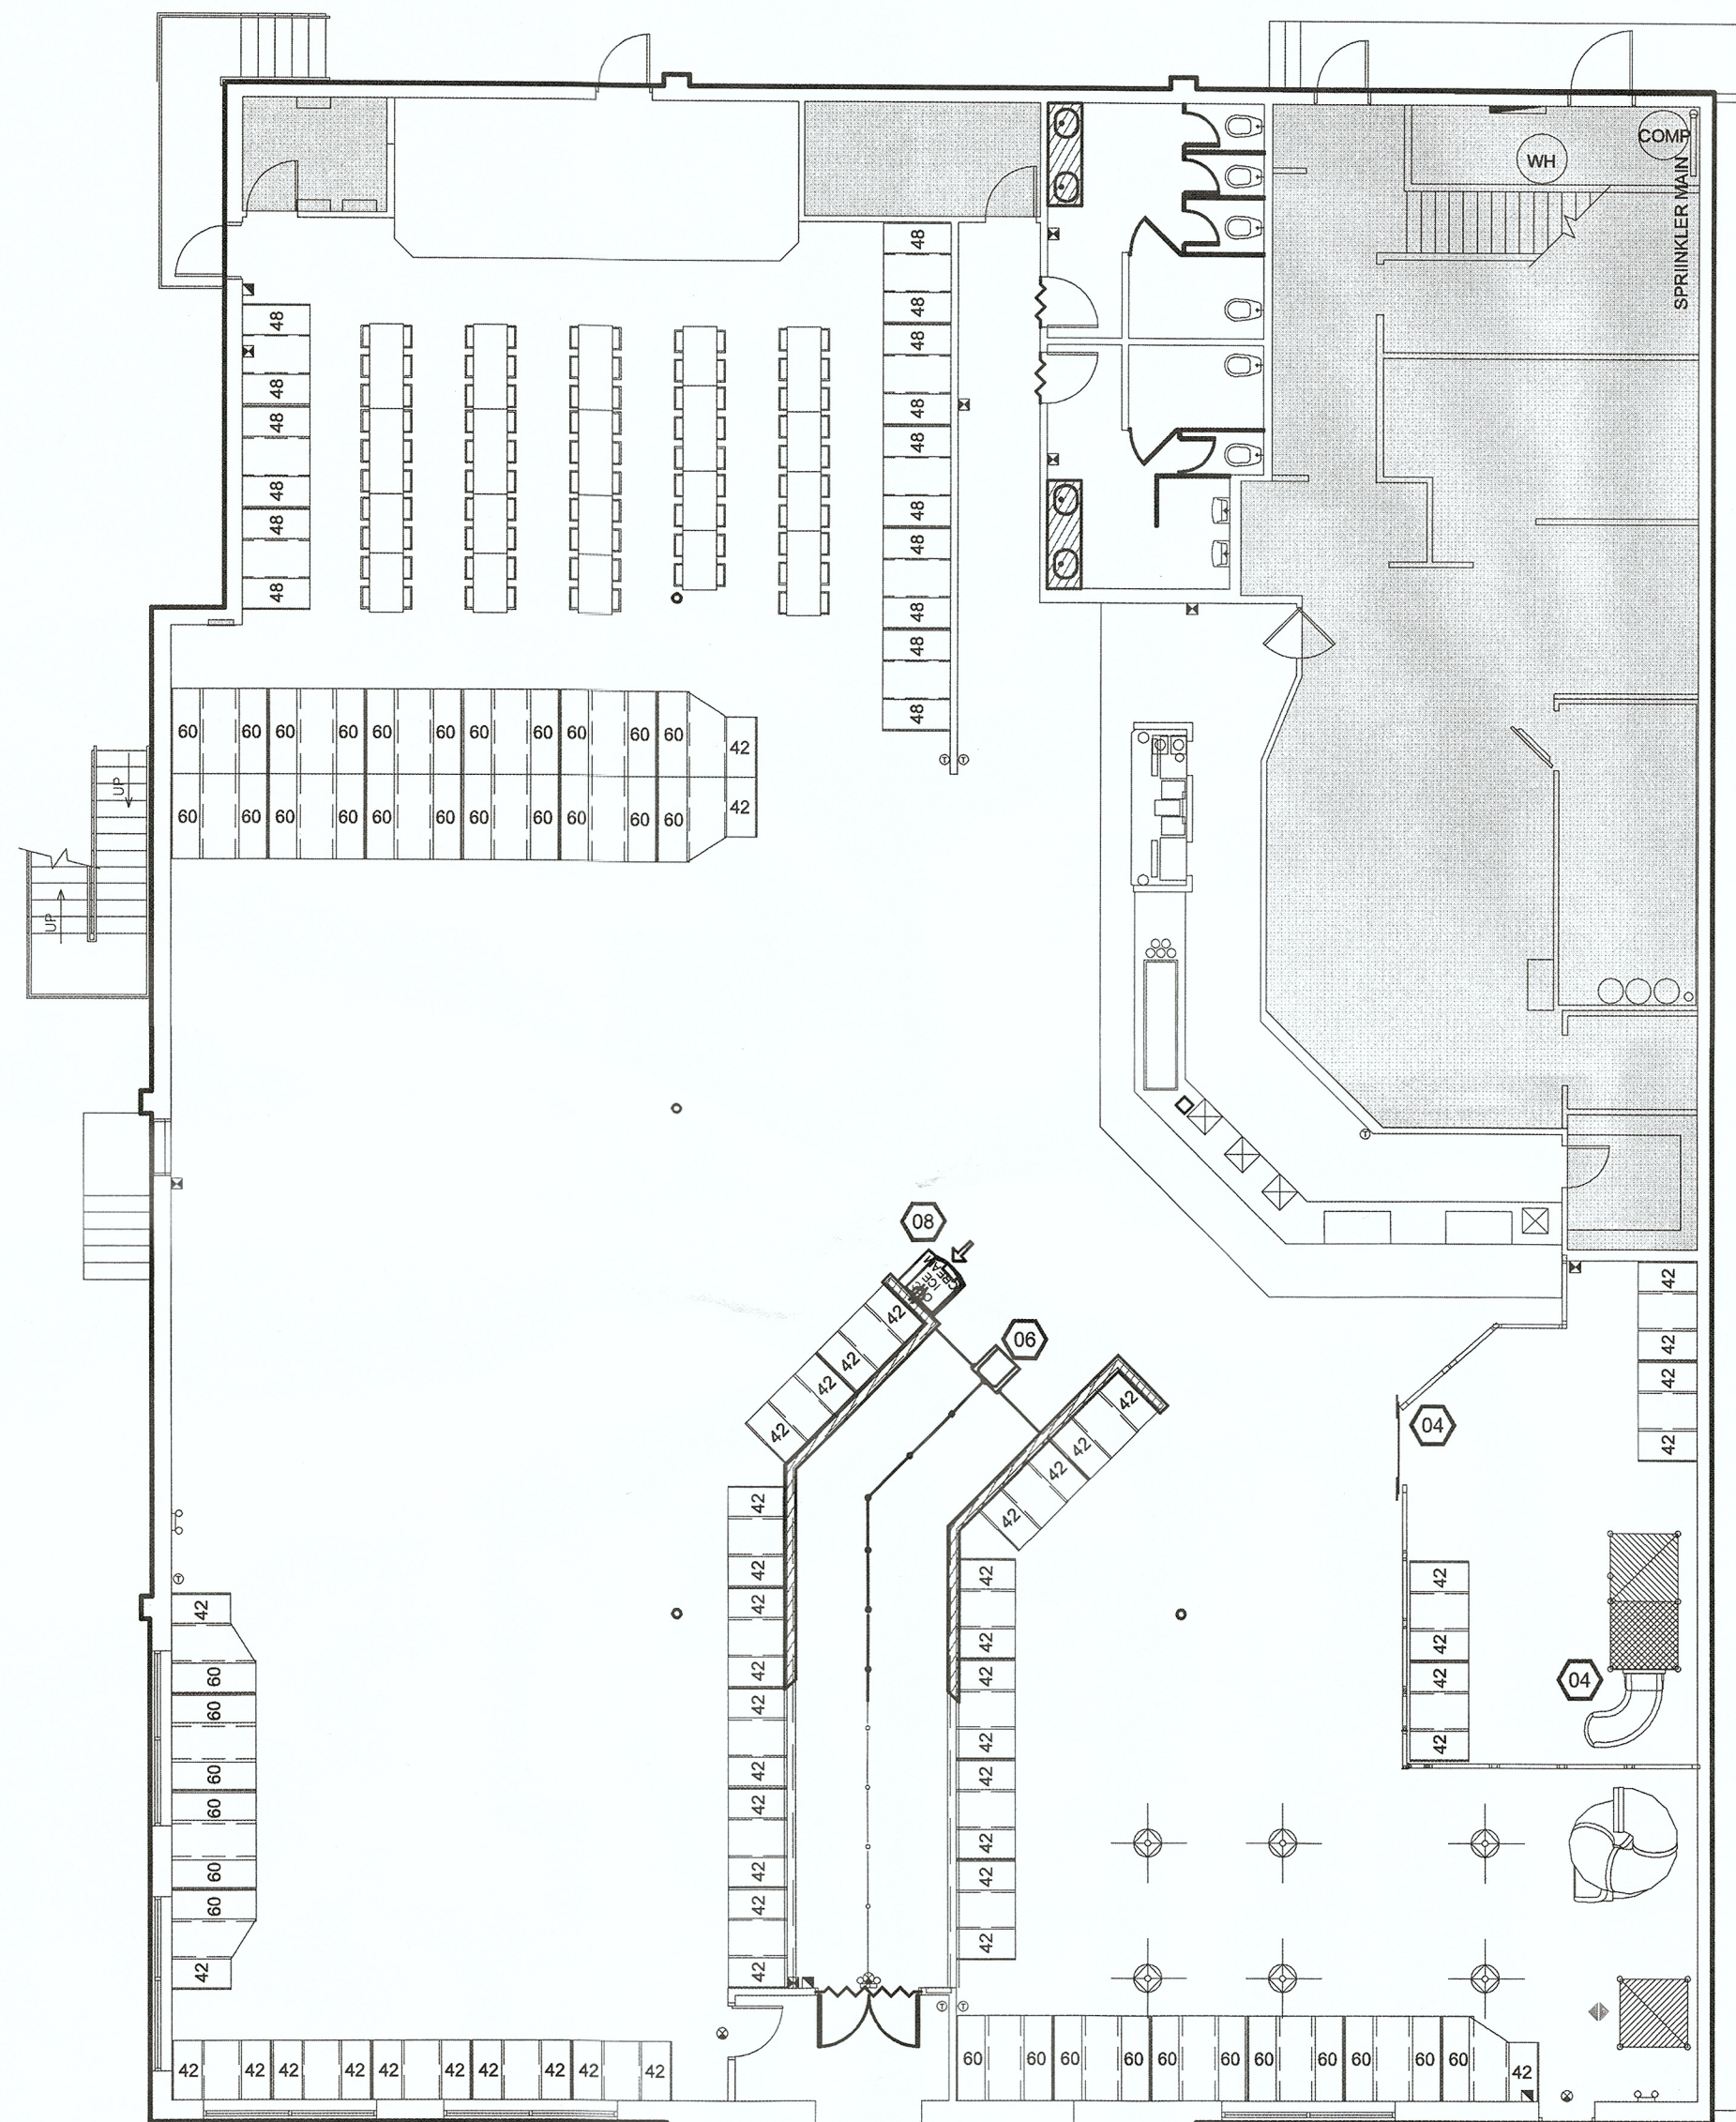

NOTE: SEE FURNISHINGS PLAN FOR NEW LAYOUT OF FURNITURE

01 EXISTING FURNITURE PLAN


SCALE: 3/32"=1'-0"

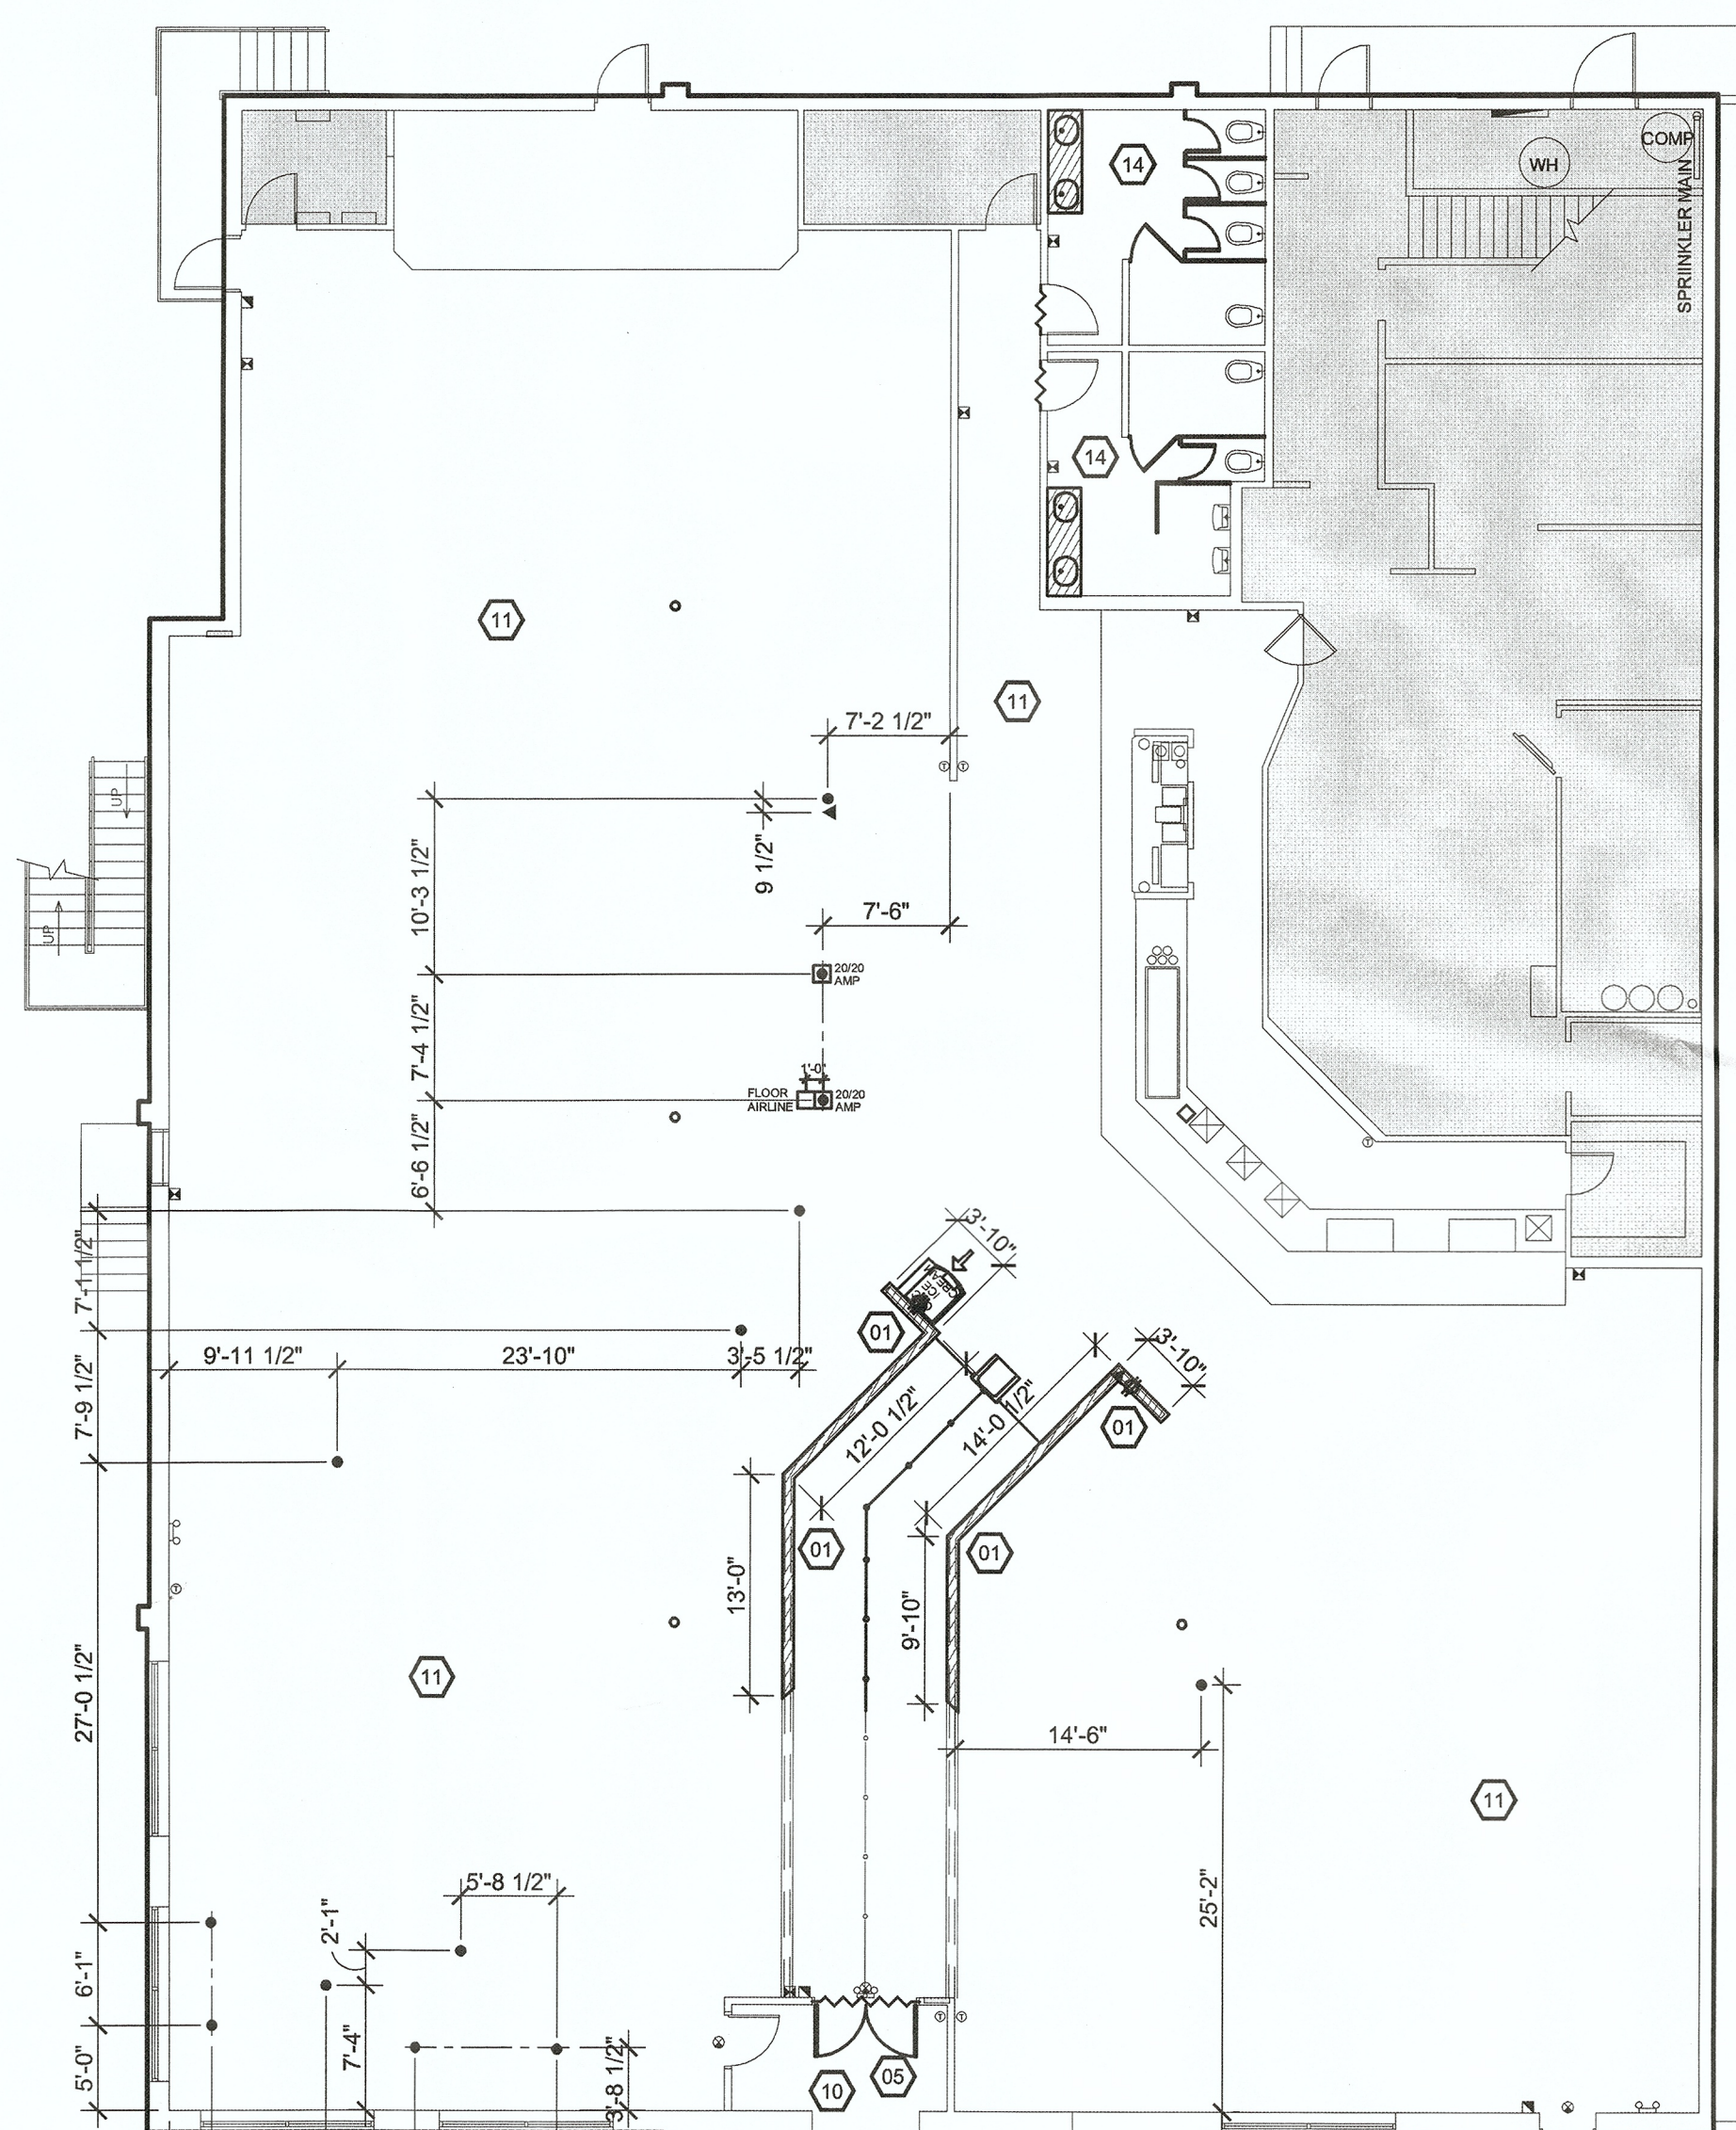

02 DEMOLITION FLOOR PLAN

SCALE: 3/32"=1'-0"

CITY OF BELLEVUE
DEPT. OF PLANNING &
COMMUNITY DEVELOPMENT
LAND USE APPROVAL
APPROVED
AS CORRECTED

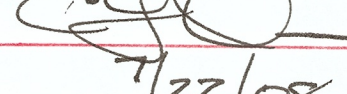OVERSIGHT OR VIOLATIONS OF CITY
ORDINANCES ARE NOT INCLUDED IN
THIS APPROVAL.
BY: 
DATE: 7/22/08

Behrooz Khorrami
CITY OF BELLEVUE
DEPT. OF PLANNING AND COMMUNITY DEVELOPMENT
BUILDING DIVISION
APPROVED
AS CORRECTED
SUBJECT TO FIELD INSPECTION
OVERSIGHT OR VIOLATIONS OF CITY
ORDINANCES ARE NOT INCLUDED
IN THIS APPROVAL.


3Y NON-STRUCTURAL DATE 07/28/08
3Y STRUCTURAL DATE

Behrooz Khorrami
425-452-6143

CONSTRUCTION NOISE
1. Do not operate any diesel, pneumatic, or gasoline-powered equipment that is not properly muffled or silenced.
2. Sounds created by construction activity is limited to the Hours between 7 a.m. to 6 p.m. on weekdays and 9 a.m. to 6 p.m. on Saturdays and is prohibited on Sundays and other legal holidays. (See BCC 9.18)

As proposed, this permit poses no change in footprint, no increase in lot coverage, impervious surface coverage, parking requirements, nor increase in building height

DEMOLITION KEY NOTES

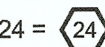EXAMPLE: A1.24 = 

A1.01 REMOVAL OF HALF WALLS: ALL CARPET, WALL FINISHES, PAINT AND WAINSCOT AFFECTED BY REMOVAL OF HALF WALLS TO BE PATCHED AND REPAIRED TO MATCH NEW (OR REMAINING EXISTING) FINISHES. RELOCATE ANY DISPLACED THERMOSTATS, FIRE ALARM STROBES, ETC. PATCH AND REPAIR ALL SUB-FLOORING TO MATCH EXISTING LEVEL SURFACE.

A1.03 ENTRY/EXIT DOOR DECALS: REMOVE EXISTING ENTRY/EXIT DOOR DECALS AND INSTALL NEW DECALS PROVIDED BY C.E.C.

A1.04 TODDLER ZONE FENCE: EXISTING FENCE TO REMAIN.

A1.05 INTERIOR VESTIBULE DOORS: REMOVE EXISTING INTERIOR VESTIBULE DOORS AND FRAME. RE: A2.0 FOR NEW DOOR SPECS.

A1.06 RELOCATE KID CHECK LIGHT AND BASE: EXISTING KID CHECK BASE AND LIGHT TO BE RELOCATED. RE: A3.0 FOR NEW LOCATION

A1.08 VENDING ICE CREAM MACHINE: TO BE RELOCATED, REFER TO A9.0 FURNISHINGS PLAN FOR NEW LOCATION.

A1.10 FLOORING REMOVAL: EXISTING FLOORING AND BASE TO BE REMOVED. RE: SHEET A9.0 FOR NEW FLOORING AND BASE SELECTION & LOCATION.

A1.11 CARPET: COMPLETE CARPET REPLACEMENT. INSTALL NEW (CEC PASSION) CARPET IN THE ENTIRE RESTAURANT, INCLUDING NEW (BURKE #217 CHARCOAL) VINYL COVE BASE. NO TODDLER ZONE/CRAYON CARPET TO REMAIN. G.C. TO ENSURE CARPET INSTALLER USES SEAM SEALER ON ALL SEAMS. RE: A2.0

A1.14 MINOR RESTROOM REMODEL: RE-CAULK EXISTING RESTROOM FIXTURES, REMOVE EXISTING COUNTERS AND SINKS AND REPLACE WITH NEW COUNTER MOUNTED SINKS PER NEW PROTOTYPICAL COUNTER AND SINKS WITH FAUCETS (GC TO ENSURE ALL COUNTERS ARE BRACED TO FRAMING), REPLACE EXISTING MIRRORS IN BOTH RESTROOMS WITH NEW PROTOTYPICAL MIRRORS, REMOVE EXISTING TOILET PARTITIONS AND PROVIDE NEW HOLLYBERRY RED TOILET PARTITIONS.

APPROVAL, FIRE CONDITIONS:


- A Jobsite Pre-Construction Inspection by FIRE is required before the TI work commences. ☒ Yes / ☐ No
- Demolition/construction shall conform to the requirements of International Fire Code Chapter 14.
- A separate permit is required for revisions to or extension of the following:
 - Automatic sprinkler (NFPA 13) or other suppression system (per NFPA standards) and Bellevue Fire Dept. Development Sids. (BFDSD).
 - Fire alarm system per NFPA 72 and BFDSD.
 - Smoke control systems per IBC 909 and BFDSD (see Number Sheet 42c).
- Alterations of tenant spaces shall not interfere with the original smoke control system design or zone configuration. Engineering design or statement may be required at inspectors request.
- Fire Watch (per BFDSD) will be required during shutdown of any of the fire protection systems. Fire protection shall be placed back in service during all periods of non-work.
- Inspection and testing of all systems is required when revised or modified. Call the Fire Inspection Request line at 425-452-6875 at least 24 hours in advance (FA systems=48 hrs.).

GENERAL NOTES


- BOLD GRAPHICS INDICATE EXISTING ITEMS TO BE REMOVED OR RELOCATED; LIGHT GRAPHICS INDICATE EXISTING ITEMS TO REMAIN AND INCLUDE BUT ARE NOT LIMITED TO LIGHTING, SUPPLY AIR DIFFUSERS, RETURN AIR GRILLES, STROBES, FIRE EXIT SIGNS, FIRE ALARMS, EMERGENCY LIGHTING, P.A. SYSTEM, SPRINKLERS AND ALL LIFE SAFETY EQUIPMENT.
- IF FIRE ALARM DEVICES MUST BE RELOCATED, COORDINATE WITH LOCAL FIRE AUTHORITY.
- ALL DAMAGE TO BE REPAIRED AND/OR PATCHED TO PROVIDE A SEAMLESS APPEARANCE IN SURFACE FINISH.
- VERIFY ALL REPAIR/REPLACE CARPET AREAS W/ C.E.C. IN REGARDS TO FLOOR OUTLET LOCATIONS FOR NEW GAMES.
- FURNITURE LAYOUT: DEMOLITION PLAN REPRESENTS EXISTING FURNITURE LAYOUT/SEATING COUNTS. FURNITURE PROVIDER TO VERIFY NEW LAYOUT OF FURNITURE WITH CEC. PRIOR TO ORDERING AND INSTALLATION.
- REPLACED & REMOVED ITEMS: UNUSED ITEMS TO BE STORED OR DESTROYED AS DIRECTED BY C.E.C. ENTERTAINMENT INC.
- EXISTING DECOR: REMOVE ALL EXISTING DECOR AND INTERIOR SIGNAGE. REMOVE ANY UNUSED OUTLETS AND JUNCTION BOXES. (I.E. CLOCK OUTLETS AND DECOR SHELF OUTLETS IN SHOWROOM). PATCH AND TEXTURE WALLS AS NECESSARY. REPAINT THE INTERIOR WITH THE NEW COLOR SCHEME AND INSTALL THE NEW CEC INTERIOR SIGNAGE PACKAGE. SEE PLANS FOR DETAILS.
- IF EXISTING, REMOVE ALL POWER POLES (CONVERT TO FLOOR OUTLETS, IF TO REMAIN) REFER TO SHEET A2.0 FOR NEW OUTLET LOCATIONS.
- VERIFY EXISTING GAME OUTLETS TO REMAIN AND THE ADDITION OF WALL, CEILING, FLOOR AND POWER POLE ELECTRICAL PER PLANS. ALSO, VERIFY THE ADDITION OR FLOOR AND WALL TELEPHONE OUTLETS PER PLAN.

DEMOLITION LEGEND

 **HATCHING INDICATES:**
EXISTING AREAS TO BE REMOVED.

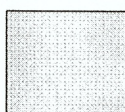 **SHADING INDICATES:** AREAS NOT TO BE AFFECTED BY CONSTRUCTION.

 **ELECTRICAL OUTLET:**
EXISTING OUTLETS TO BE REMOVED

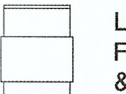 **LOCATION OF EXISTING FURNITURE, RE A9.0 FOR NEW & RELOCATED FURNITURE.**

7078 South Allen Way
Building A
Centennial, Colorado 80112
(303) 750-5000
CAHEN ARCHITECTURAL GROUP P.C.


7669
REGISTERED
ARCHITECT
CHRIS I. CAHEN
STATE OF WASHINGTON
These plans are © 2005 of
Cahen Architectural Group P.C. and are an
instrument of service and the property of the
Architect, and may not be duplicated, disclosed,
or reproduced without the written consent of the
Architect. Copyrights and infringements will be
enforced and prosecuted.

#305 BELLEVUE, WA
CHUCKECHEESE'S
MINOR BUILDING REMODEL
2239 148TH AVE, BELLEVUE, WA 98007



PROJ NO.	28907
DRAWN	RDN
CHECKED	CIC
ISSUED/REVISED	DATE
FINAL DESIGN	04/07/08
CHECK SET	05/15/08
PERMIT/PRICING	06/13/08
CONSTRUCTION	
REVISION	
REVISION	
REVISION	
DRAWING TITLE	
DEMOLITION PLANS	


JUL 2 2008
A1.0
PERMIT PROCESSING

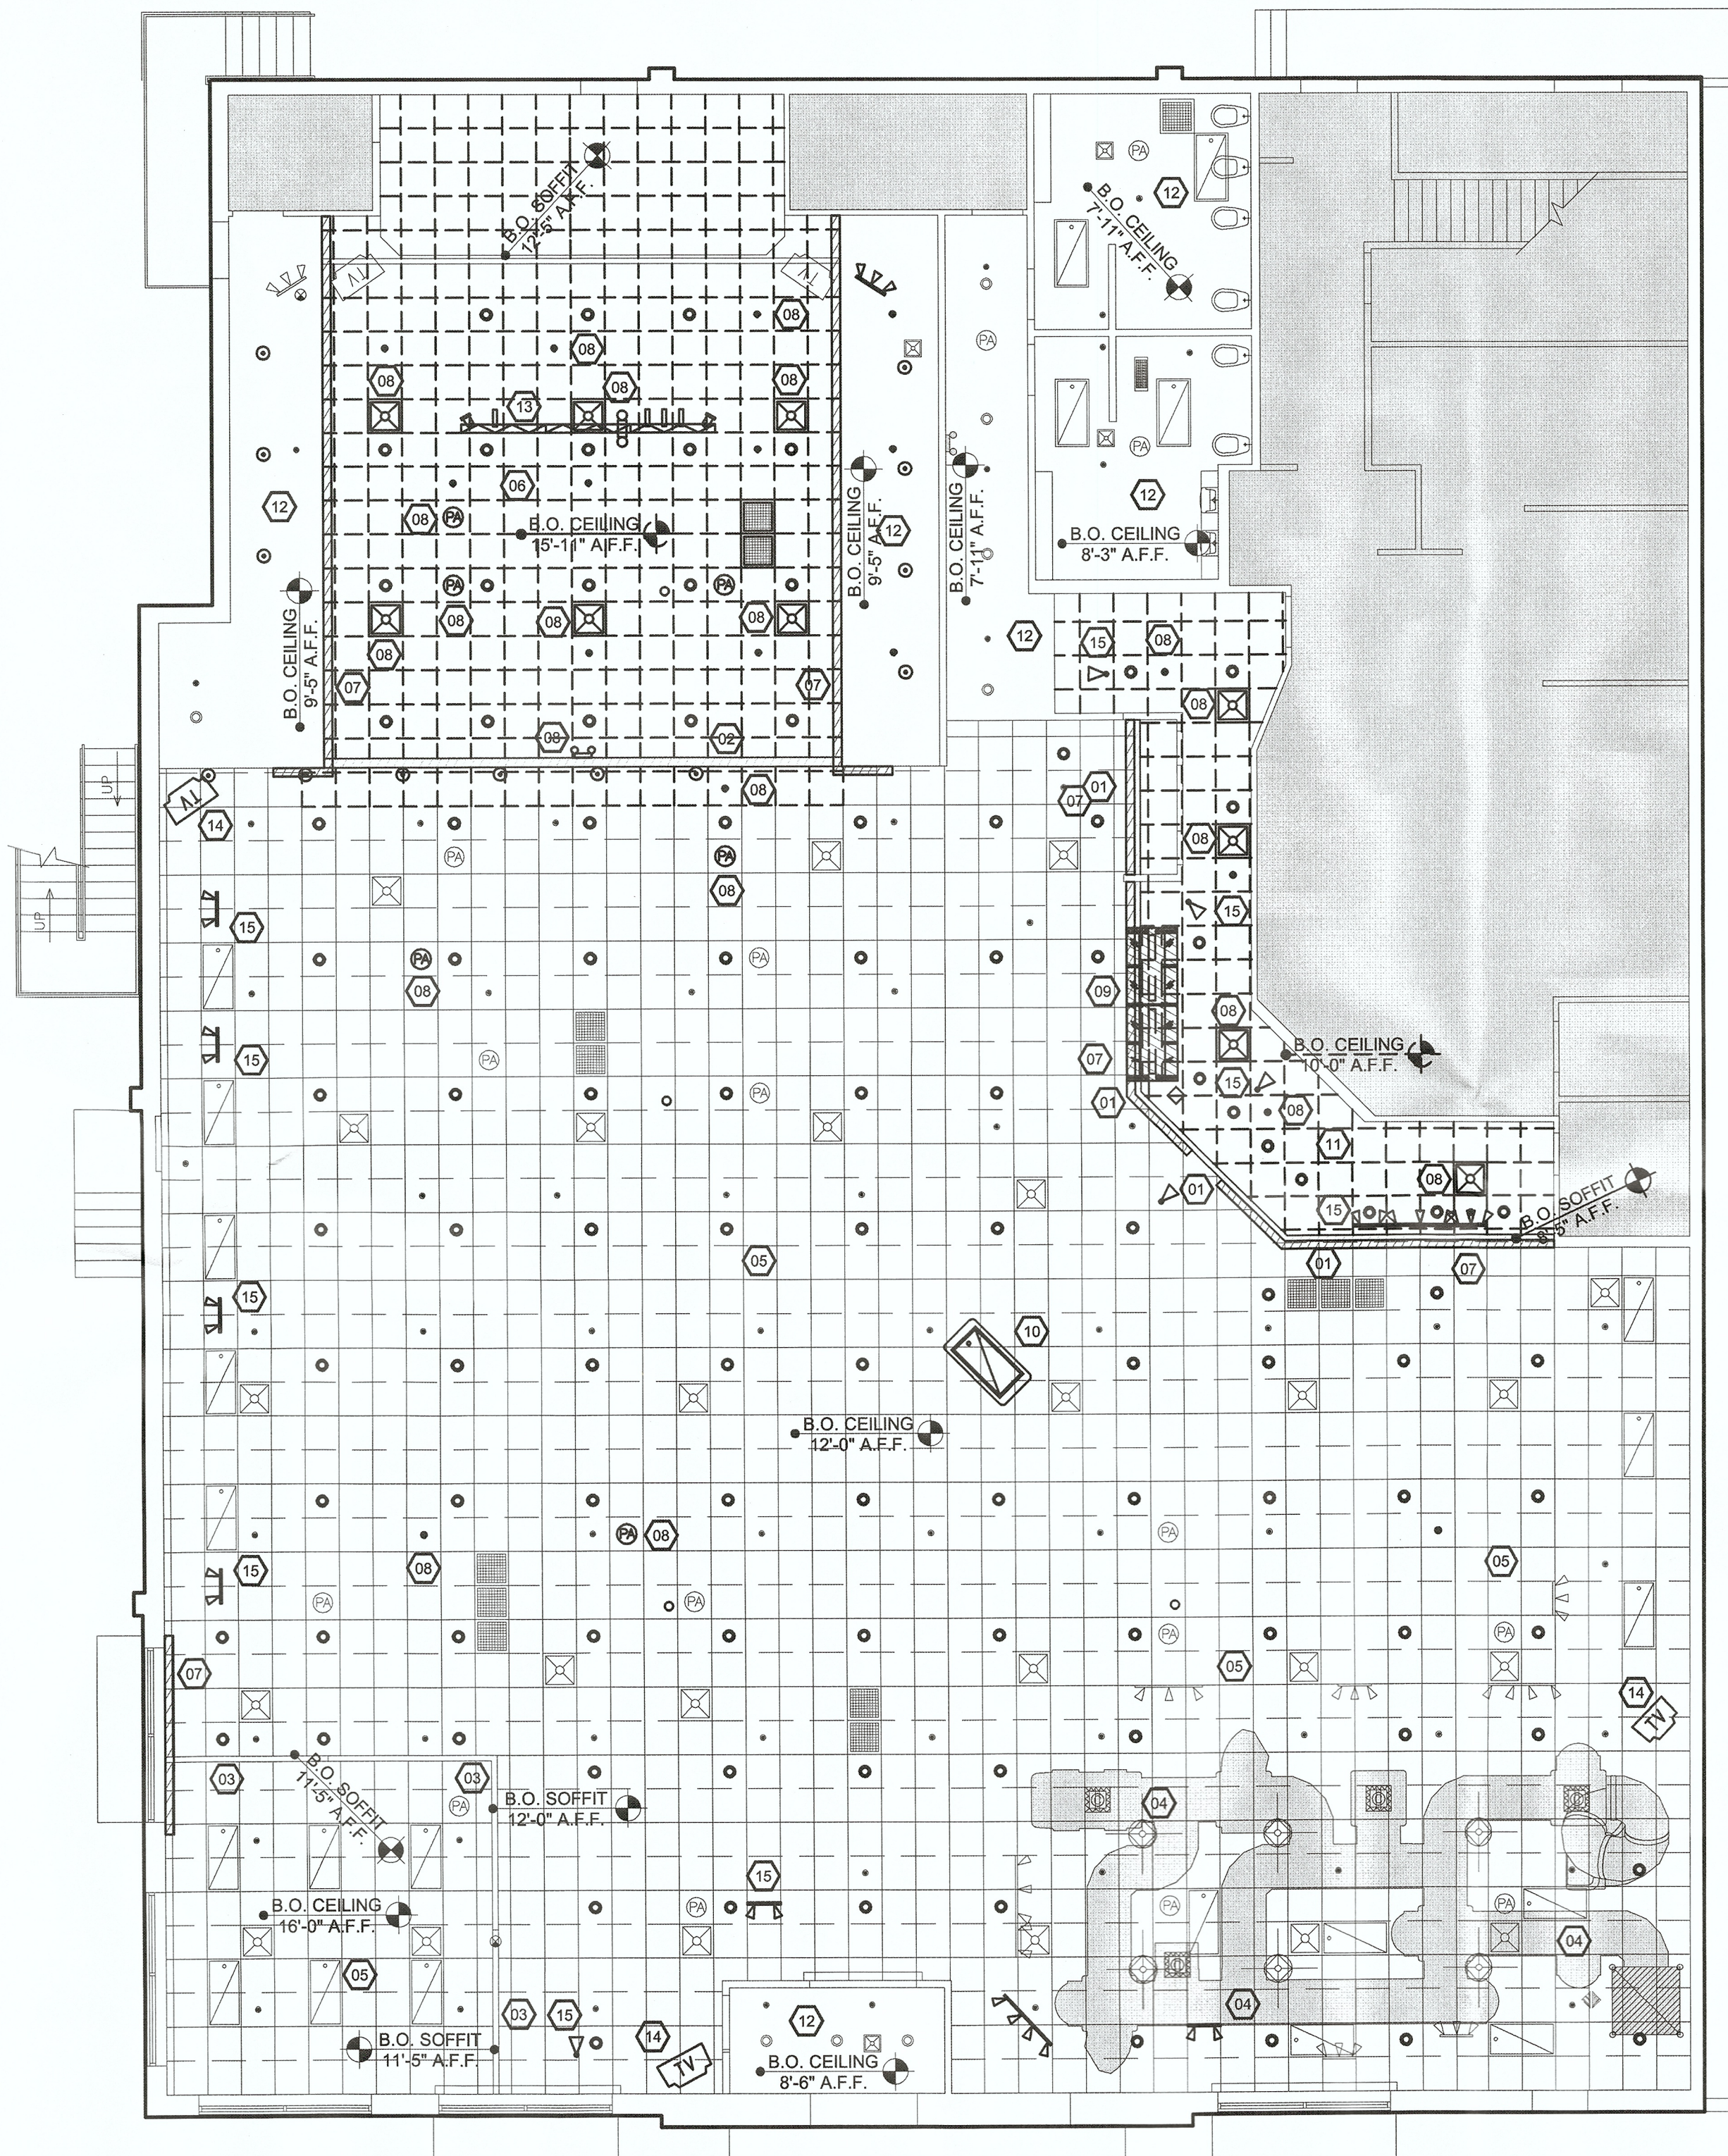

NOTE: SEE RCP FOR NEW LAYOUT OF CEILING FIXTURES

03 DEMOLITION RCP

SCALE: 1/8"=1'-0"

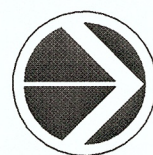

DEMOLITION KEY NOTES

EXAMPLE: A1.24 = 24

- A1.1.01 REDUCE EXISTING HEADER:** RAISE EXISTING HEADER TO (2) INCHES BELOW LOWEST EXISTING CEILING HEIGHT.
- A1.1.02 REMOVE EXISTING HEADER:** REMOVE EXISTING HEADER. SEE RCP FOR CEILING TREATMENT.
- A1.1.03 EXISTING SOFFIT:** EXISTING SOFFIT TO REMAIN.
- A1.1.04 SKYCRAWL:** EXISTING FLOOR MOUNTED SKYCRAWL AND CEILING POWER TO BE RELOCATED PER NEW LAYOUT. SEE A3.0 FOR NEW LAYOUT. REMOVE EXISTING SKYCRAWL SIGNAGE AND ASSOCIATED MOUNTING HARDWARE ABOVE CEILING.
- A1.1.05 INSPECT CEILING TILE & GRID:** AREA OF EXISTING CEILING TILE AND GRID TO REMAIN. FULLY INSPECT AND REMOVE ANY STAINED, DAMAGED, OR MISMATCHED TILE. REPLACE CEILING TILES AND REPAIR ANY DAMAGED GRID.
- A1.1.06 REMOVE CEILING TILE & GRID:** AREA OF EXISTING CEILING TILE AND GRID TO BE REMOVED. FULLY INSPECT REMOVED CEILING TILES AND REUSE ANY UNBLEMISHED TILE TO REPLACE ALL STAINED, DAMAGED, OR MISMATCHED TILE.
- A1.1.07 GUTTERS/LIGHTS:** REMOVE EXISTING GUTTERS/LIGHTS AND ALL MOUNTING HARDWARE. PATCH AND REPAIR TO MATCH ADJACENT SURFACES.
- A1.1.08 RELOCATE CEILING EQUIPMENT:** EXISTING FIXTURE TO BE RELOCATED. (FIXTURES INCLUDE: SMOKE DETECTORS, SPRINKLERS, SPEAKERS, TV'S, EMERGENCY LIGHTING, STROBES, HVAC, ETC) REFER TO A3.0 FOR NEW LOCATIONS.
- A1.1.09 REMOVE CEILING MOUNTED SNEEZE GUARD:** REMOVE EXISTING SALAD BAR CEILING HUNG SNEEZE GUARD & ALL MOUNTING SUPPORTS ABOVE EXISTING CEILING. REPLACE ALL DAMAGED CEILING TILE WITH NEW TILE TO MATCH ADJACENT.
- A1.1.10 RELOCATE KID CHECK LIGHT AND BASE:** EXISTING CEILING MOUNTED KID CHECK LIGHT TO BE RELOCATED. RE: A3.0 FOR NEW LOCATION.
- A1.1.11 REPLACE CEILING TILE & GRID:** AREA OF EXISTING CEILING TILE AND GRID TO BE REMOVED. RE: A3.0 FOR NEW TILE & GRID SPEC.
- A1.1.12 EXISTING CEILING:** EXISTING GYP. BD. CEILING TO REMAIN. INSPECT AND REPAIR ALL AREAS OF DAMAGE.
- A1.1.13 RELOCATE STAGE LIGHTING:** EXISTING STAGE LIGHTING TO BE REINSTALLED IN SAME LOCATION ON NEW LOWER CEILING.
- A1.1.14 REMOVE CEILING MOUNTED MONITORS:** REMOVE EXISTING CEILING HUNG MONITORS & ALL MOUNTING SUPPORTS ABOVE EXISTING CEILING. REPLACE ALL DAMAGED CEILING TILE WITH NEW TILE TO MATCH ADJACENT. LEAVE MONITORS WITH MANAGER.
- A1.1.15 EXISTING TRACK LIGHTS:** DENOTES EXISTING TRACK LIGHTS TO BE RELOCATED.

GENERAL NOTES

- BOLD GRAPHICS INDICATE EXISTING ITEMS TO BE REMOVED OR RELOCATED; LIGHT GRAPHICS INDICATE EXISTING ITEMS TO REMAIN AND INCLUDE BUT ARE NOT LIMITED TO LIGHTING, SUPPLY AIR DIFFUSERS, RETURN AIR GRILLES, STROBES, FIRE EXIT SIGNS, FIRE ALARMS, EMERGENCY LIGHTING, P.A. SYSTEM, SPRINKLERS AND ALL LIFE SAFETY EQUIPMENT.
- IF FIRE ALARM DEVICES MUST BE RELOCATED, COORDINATE WITH LOCAL FIRE AUTHORITY.
- ALL DAMAGE TO BE REPAIRED AND/OR PATCHED TO PROVIDE A SEAMLESS APPEARANCE IN SURFACE FINISH.
- REPLACED & REMOVED ITEMS: UNUSED ITEMS TO BE STORED OR REMOVED & DESTROYED AS DIRECTED BY C.E.C. ENTERTAINMENT INC.

DEMOLITION LEGEND

- HATCHING INDICATES:** EXISTING AREAS TO BE REMOVED.
- SHADING INDICATES:** AREAS NOT TO BE AFFECTED BY CONSTRUCTION.
- REMOVED/RELOCATED HVAC.**
- REMOVED/RELOCATED SKY CRAWL POWER**
- TRACK TO BE REMOVED/RELOCATED.**
- EXISTING/RELOCATED EMERGENCY EXIT**
- REMOVED/RELOCATED CAN LIGHT.**
- REMOVED/RELOCATED PENDANT**
- EXISTING/RELOCATED EMERGENCY STROBE**
- EXISTING/RELOCATED FIRE SPRINKLER**

#305 BELLEVUE, WA
CHUCKECHEESE'S
MINOR BUILDING REMODEL
2239 148TH AVE, BELLEVUE, WA 98007




PROJ NO.	28907
DRAWN	RDN
CHECKED	CIC
ISSUED/REVISED	DATE
FINAL DESIGN	04/07/08
CHECK SET	05/15/08
PERMIT/PRICING	06/13/08
CONSTRUCTION	
REVISION	
REVISION	
REVISION	
DRAWING TITLE	

DEMOLITION RCP
RECEIVED
A1.1.1
2008
PERMIT PROCESSING

7569 REGISTERED ARCHITECT
CRAIG L. CAHEN
STATE OF WASHINGTON
These plans are © 2005 of Cahen Architectural Group P.C. and are an instrument of service and the property of the Architect, and may not be duplicated, disclosed, or reproduced without the written consent of the Architect. Copyrights and infringements will be enforced and prosecuted.

7076 South Alton Way
Building A
Centennial, Colorado 80112
(303) 743-9002
CAHEN ARCHITECTURAL GROUP P.C.

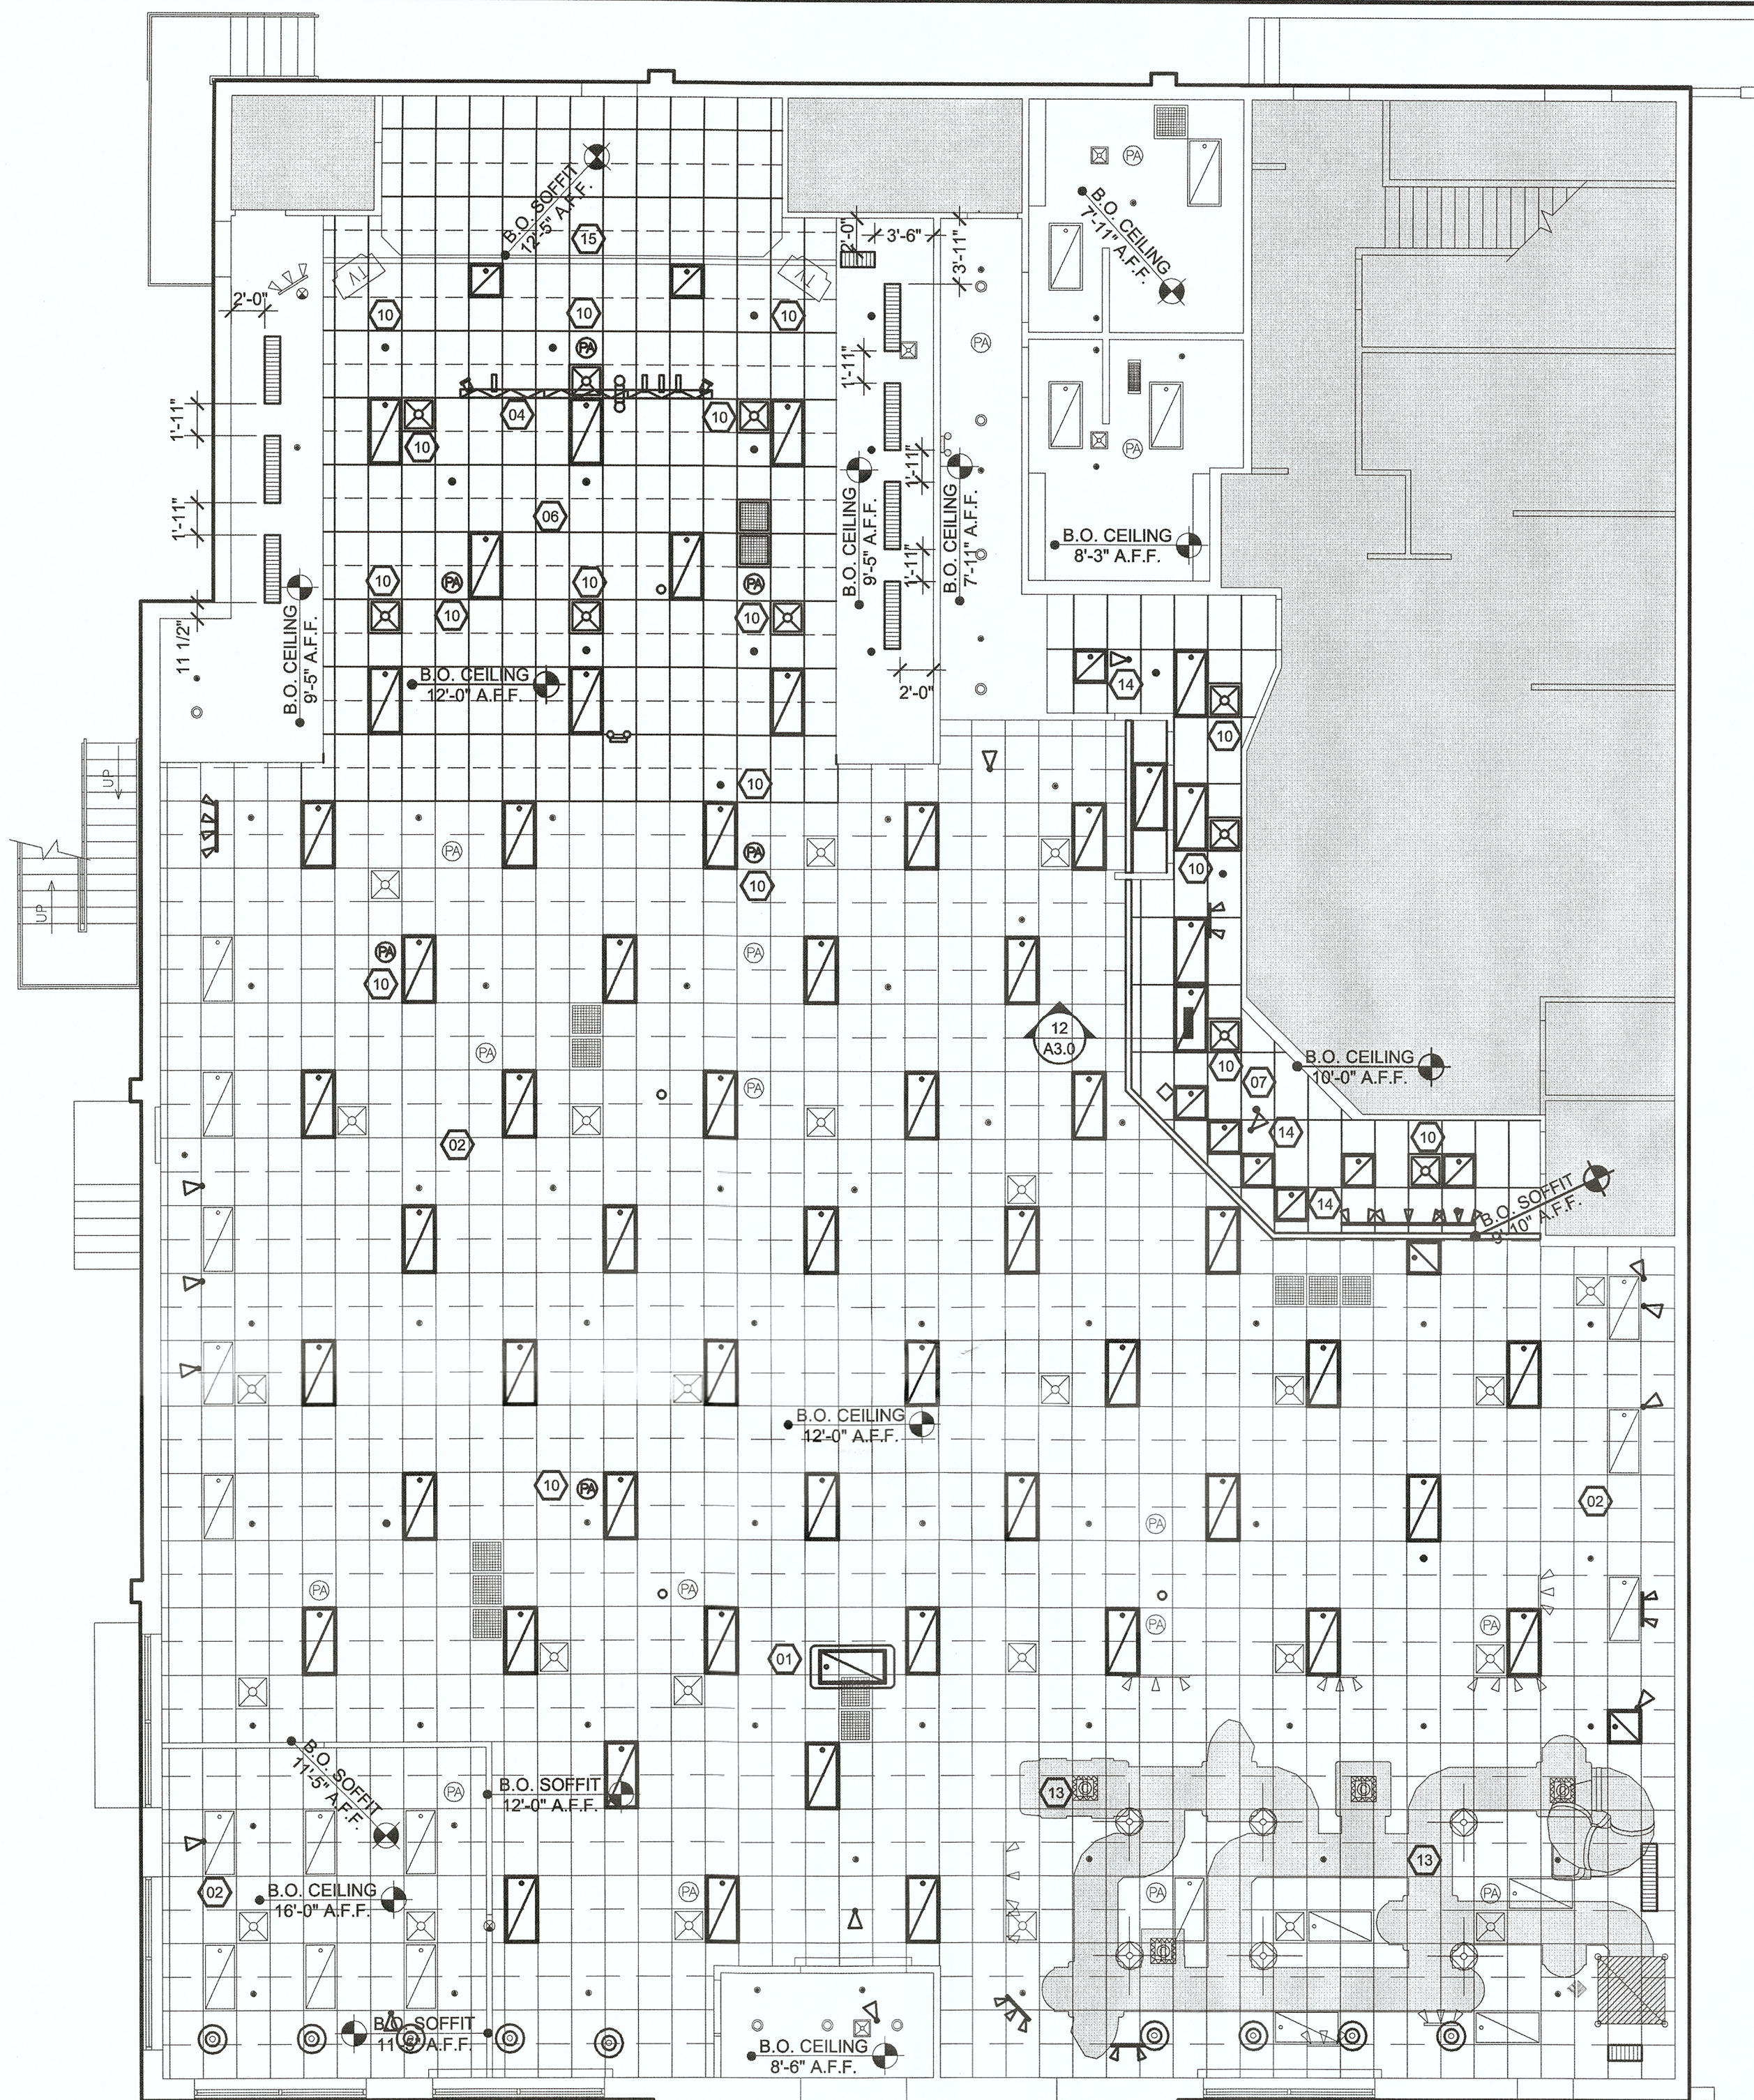


01 REFLECTED CEILING PLAN

SCALE: 1/8"=1'-0"



All Suspended Ceiling Systems To Comply with ASTM C635, ASTM C636, CISCA Zones 3-4 and ASCE 7-05 Section 13.5.6.2.2 as referenced in 2006 IBC Section 1613. Non-rated suspended ceilings are to be installed per NWCB Bulletin 401 "Suspension Systems for Acoustical Lay-in Ceilings" (see copy attached). Schedule a preconstruction meeting with the building inspector prior to the installation of the ceiling system.


NOTE:
1. G.C. TO VFY. DIAGONAL BRACING AND TOP PLATE ATTACHMENT TO STRUCTURE ABOVE PRIOR TO CUTTING IN NEW HEADERS.
2. IF CONDITION VARIES SUBSTANTIALLY FROM THOSE SHOWN, G.C. TO FULLY DETAIL AND DIMENSION EXISTING CONDITIONS. NOTIFY ARCHITECT FOR REVISED DETAILS AND COORDINATION OF ENGINEERING IF REQ.
3. PAINT ALL HEADERS HAZE WITH THE EXCEPTION OF THE MERCHANT HEADER (WHITE WOOL), RESTROOM HEADER (WHITE WOOL), STAGE HEADER (MATCH COLOR OF ADJ. WALL)

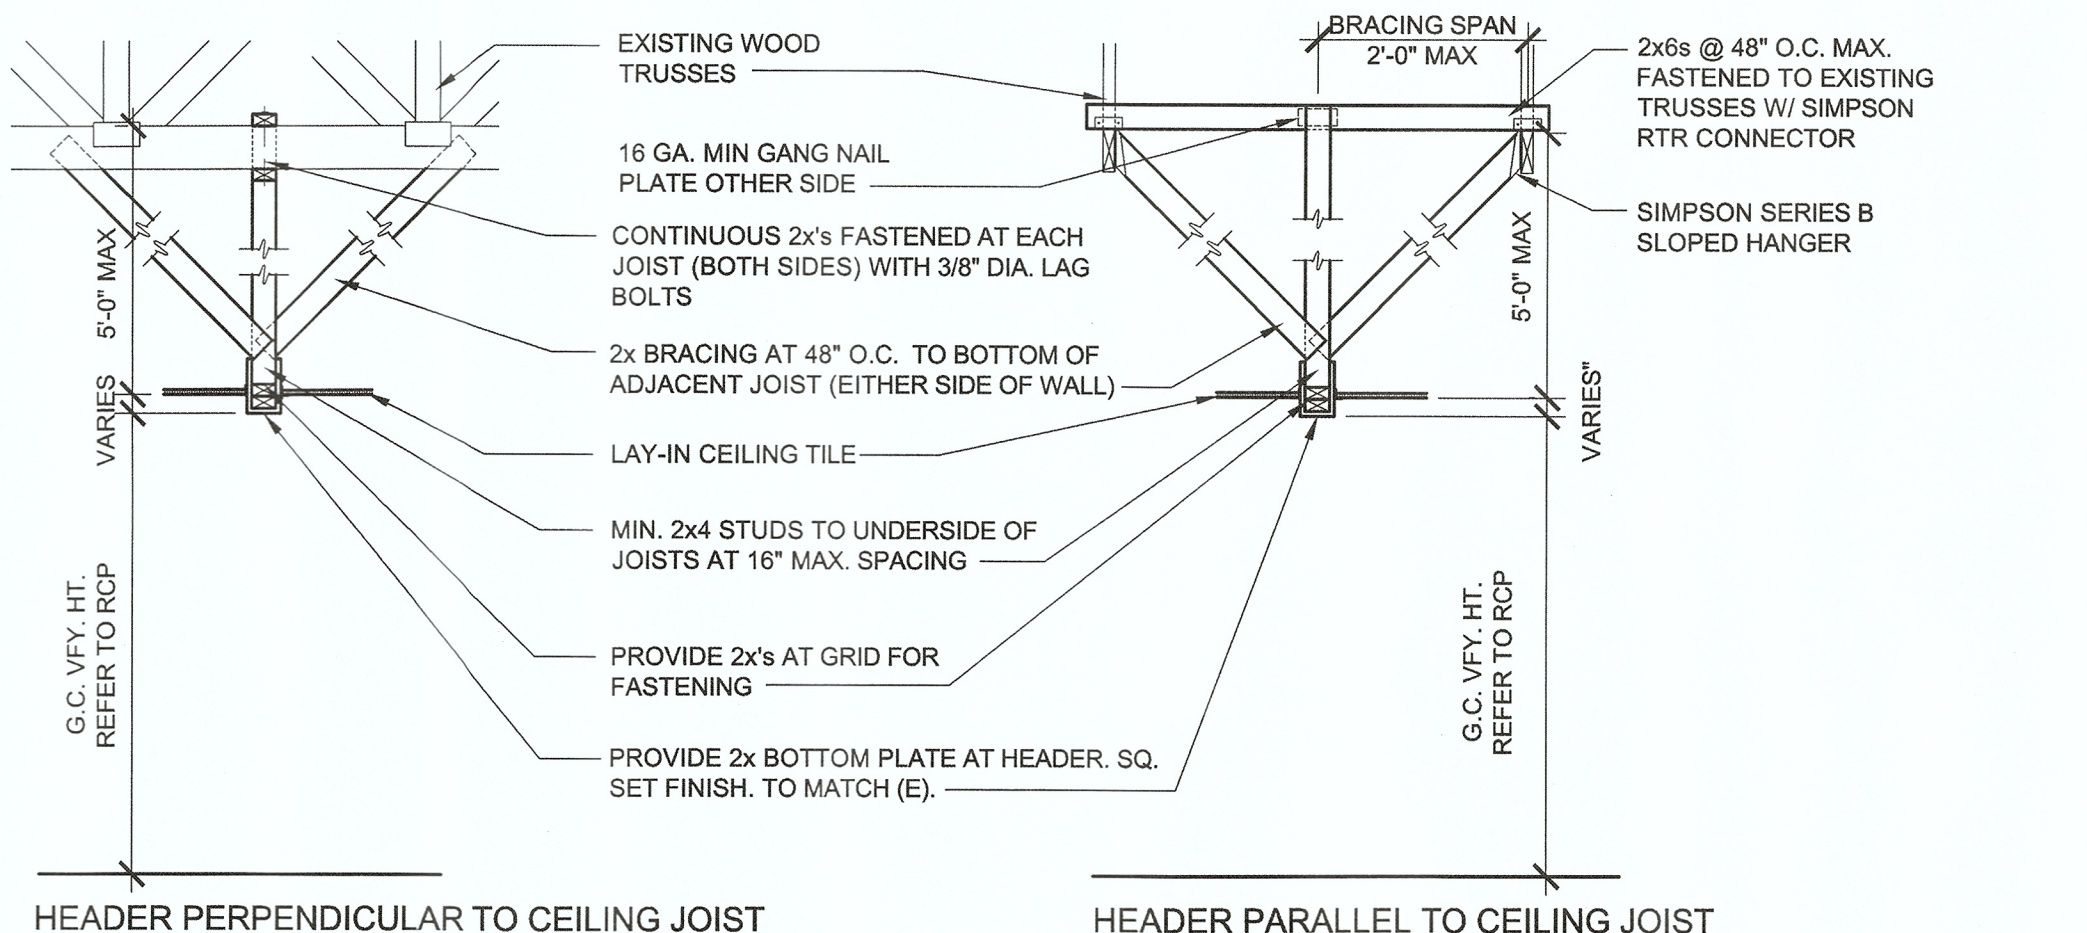

12 TYPICAL 2" HEADER DETAIL - WOOD TRUSS

RE: REFLECTED CEILING PLAN

SCALE: N.T.S.

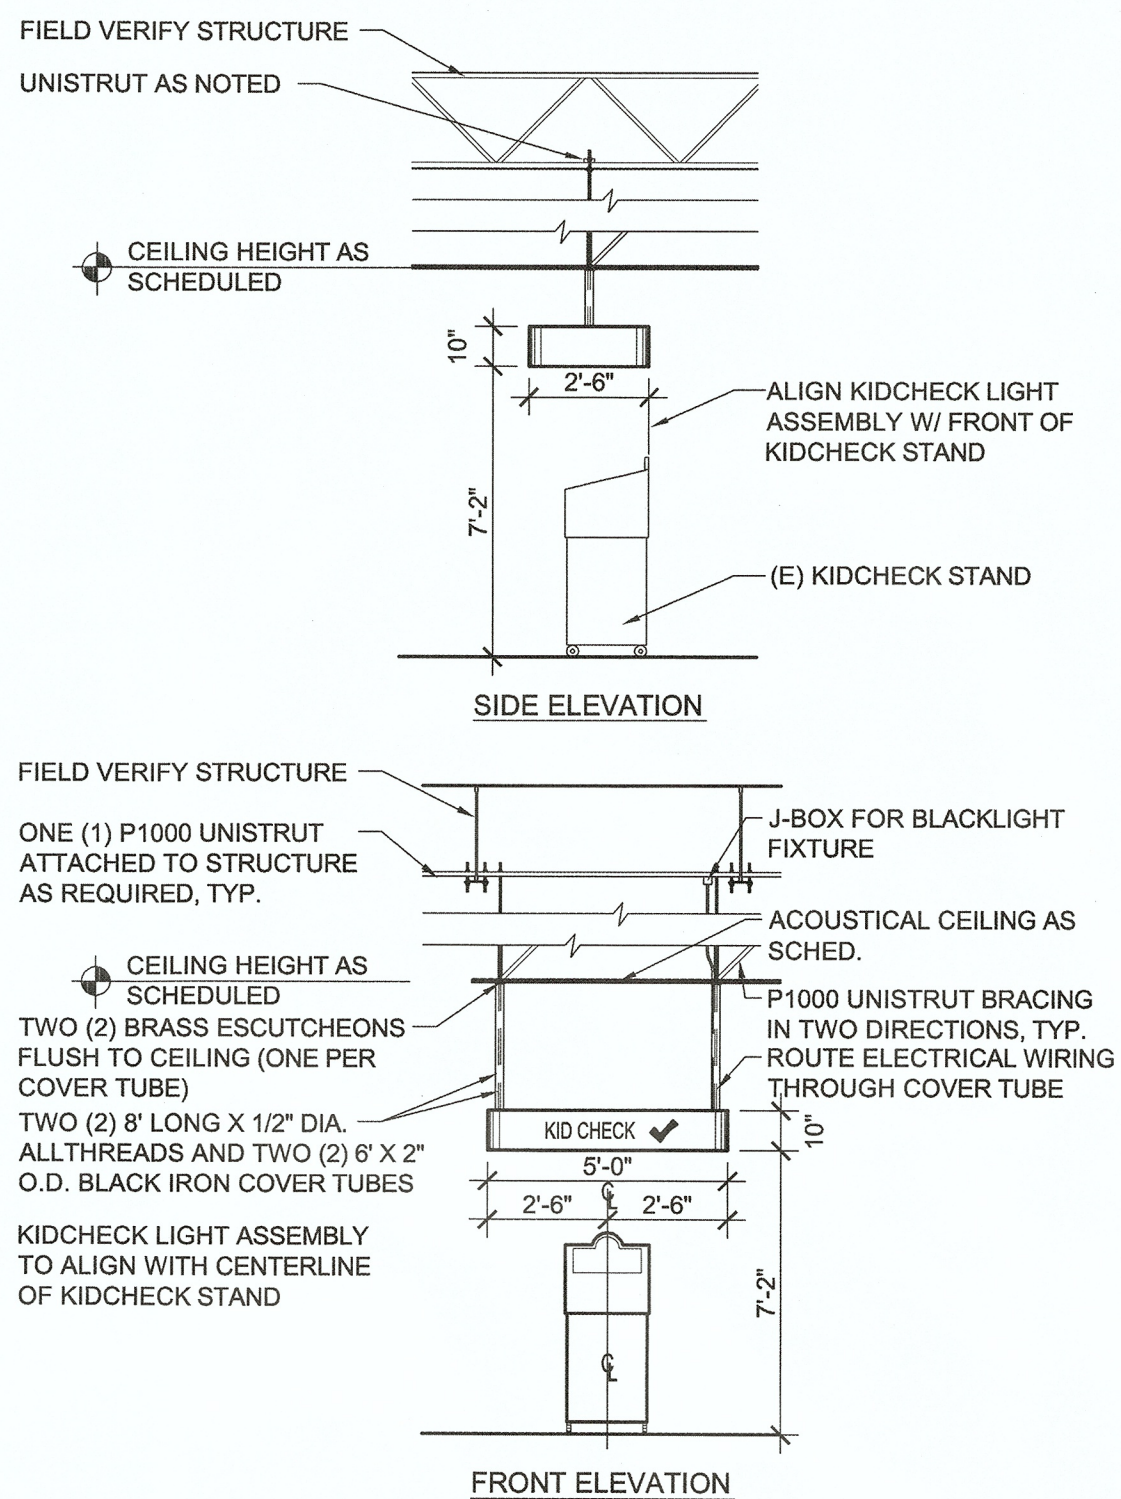

06 TYPICAL KID CHECK ASSEMBLY

RE: REFLECTED CEILING PLAN

SCALE: N.T.S.

REFLECTED CEILING PLAN KEY NOTES

EXAMPLE: A3.24 = 24

- A3.01 EXISTING KID CHECK-IN LIGHT: TO BE RELOCATED AS IS INDICATED AND PAINTED CORSIAN PURPLE. REUSE EXISTING BLACK METAL SUPPORT LEGS. RE: PAINT SPECIFICATIONS ON COVER SHEET CS1.0. EXISTING CHECK-IN SIGNAGE LETTERING TO REMAIN.
- A3.02 INSPECT CEILING TILE & GRID: AREA OF EXISTING CEILING TILE AND GRID REMAIN. FULLY INSPECT AND REMOVE ANY STAINED, DAMAGED, OR MISMATCHED TILE. REPLACE CEILING TILES AND REPAIR ANY DAMAGED GRID.
- A3.04 STAGE LIGHTING: EXISTING STAGE LIGHTING TO BE REINSTALLED IN SAME LOCATION ON NEW LOWER CEILING.
- A3.06 NEW CEILING TILE & GRID: PROVIDE AND INSTALL NEW CEILING TILE (ARMSTRONG "HAZE CORTEGA" 24x48x3/4") WITH NEW XL 15/16" EXPOSED TEE GRID SYSTEM.
- A3.07 NEW VINYL CEILING TILE & GRID: PROVIDE AND INSTALL NEW VINYL CEILING TILE (ARMSTRONG #670 VINYL FACED G.L.I.P. 24x48x1/2") WITH NEW PRELUDE XL WHITE GRID.
- A3.10 RELOCATED CEILING EQUIPMENT: NEW LOCATION OF EXISTING FIXTURE. (FIXTURES INCLUDE: SMOKE DETECTORS, SPRINKLERS, SPEAKERS, TV'S, EMERGENCY LIGHTING, STROBES, HVAC, ETC) REFER TO A3.0 FOR NEW LOCATIONS.
- A3.13 SKYCRAWL: EXISTING FLOOR MOUNTED SKYCRAWL.
- A3.14 RELOCATED TRACK LIGHTS: DENOTES NEW LOCATION OF EXISTING TRACK LIGHT.
- A3.15 EXISTING HEADER: EXISTING HEADER OVER STAGE TO REMAIN. EXTEND NEW CEILING GRID UNDER HEADER. ADJUST STAGE CURTAIN AND HEADER 5" LOWER AT NEW CEILING HEIGHT (12'-0" AFF.).

GENERAL NOTES

- COORDINATE RELOCATION OF EMERGENCY LIGHTING AND OTHER LIFE SAFETY ITEMS WITH LOCAL FIRE AND/OR BUILDING AUTHORITIES.
- REPAIR AND/OR REFURBISH EMERGENCY LIGHTING AS REQUIRED AND AS DIRECTED BY ON-SITE INSPECTOR.
- LIGHTING POWER REQUIREMENTS: ENSURE UTILIZATION OF EXISTING CIRCUITS TO NO GREATER THAN 80% OVERALL LOAD DEMAND OF PANEL WHEN RE-CIRCUITING REMOVED LIGHTING TO NEW LIGHTING LOCATIONS. VERIFY DESIGN WITH LOCAL ENGINEER AND SUBMIT REVISED CIRCUITING DIAGRAMS IF RE-CIRCUITING EXCEEDS 80% PANEL DEMAND.
- LIGHT BULBS: COORDINATE REPLACEMENT OF EXISTING LIGHT BULBS AND TUBES THAT DO NOT CONFORM TO THE FOLLOWING SPECIFICATIONS:
- ORDER/MERCHANDISE FLUORESCENT TUBES TO BE 40 WATT COOL WHITE LAMPS
- BEVERAGE AREA FLUORESCENT TUBES TO BE 40 WATT WARM WHITE LAMPS.
- SALAD BAR TUBES TO BE GROW LAMPS: GRO-LUX F40/GRO/AQ (SYLVANIA).
- GUTTER LIGHTS: INSPECT ALL LIGHT COVES/GUTTERS AND TRIM BACK ANY EXPOSED METAL AS NECESSARY. PAINT ALL EXISTING AND NEW GUTTERS EXTRA WHITE, MIN. O. REPAIR ANY DAMAGED EXISTING GUTTER LIGHTS.
- SPRINKLER HEADS: IF BUILDING IS SPRINKLERED, RELOCATE ANY SPRINKLER HEADS AS DIRECTED BY ON-SITE INSPECTOR.
- NEW AND RELOCATED CEILING ITEMS ARE SHOWN IN BOLD GRAPHICS ON PLAN(S). EXISTING ITEMS TO REMAIN ARE SHOWN IN LIGHT GRAPHICS ON PLAN(S).
- CLEAN AND PAINT THE EXISTING RETURN AND SUPPLY GRILLS TO MATCH NEW CEILING COLOR.
- WHERE CEILING HEIGHT HAS BEEN RAISED, HVAC FLEX DUCT, GRILLS AND DIFFUSERS WILL BE REQUIRED TO BE RAISED ALONG WITH FIRE SPRINKLER STAND-OFFS AND HEADS (PROVIDE NEW LOW PROFILE SPRINKLER HEADS AT RAISED AND NEW CEILINGS). EXTEND ADJACENT WALLS TO 6" MIN. ABOVE NEW CEILING HEIGHT IF REQUIRED.

REFLECTED CEILING PLAN LEGEND


- NEW CEILING TO MATCH ADJACENT. USE SPECIFIED TILE WHEN DIRECTED BY C.E.C. IN REFLECTED CEILING PLAN NOTES.
- SHADING INDICATES AREAS NOT TO BE AFFECTED BY CONSTRUCTION.
- NEW WALL SCONCE BOX LIGHT MOUNT 7'-0" A.F.F.
- HVAC AIR DIFFUSERS
- RECESSED CANS.
- NEW "STANDARD" C.E.C. 2x4 OR 2x2 FLUORESCENT LIGHT FIXTURE WITH 3/4" EGG-CRATE LENSE.
- 48" OR 24" LIGHTOLIER FLUORESCENT WALL WASHER MODEL WLRN24(12)4120BX - WARM WHITE LAMPS WITH LOUVERS.
- CEILING MOUNT TV
- (E) HIGH MOUNT, ALARM STROBE.
- NEW SUSPENDED G-4 PENDANT BY C.E.C. - CENTER OVER BOOTH TOPS TYP. MOUNT 60" A.F.F. & 72" A.F.F. WHEN OVER DIVIDERS
- TRACK & LIGHT FIXTURE.
- SKY CRAWL POWER.
- EMERGENCY LIGHTING.
- FIRE SPRINKLER HEAD.
- SINGLE HEAD SPOT LIGHT.
- (E) EMERGENCY EXIT SIGNAGE

7078 South Allen Way
Building A
Carmichael, CA 95602
707-945-0000
CAHEN ARCHITECTURAL GROUP P.C.

7060
REGISTERED ARCHITECT
CRAIG I. CAHEN
STATE OF WASHINGTON
These plans are © 2006 of Cahen Architectural Group P.C. and are an instrument of service and the property of the Architect, and may not be duplicated, disclosed, or reproduced without the written consent of the Architect. Copyrights and infringements will be enforced and prosecuted.


#305 BELLEVUE, WA
CHUCKECHEESE'S
MINOR BUILDING REMODEL
2239 148TH AVE, BELLEVUE, WA 98007

PROJ. NO. • 28907
DRAWN • RDN
CHECKED • CIC
ISSUED/REVISED • DATE
FINAL DESIGN • 04/07/08
CHECK SET • 05/15/08
PERMIT/PRICING • 06/13/08
CONSTRUCTION •
REVISION •
REVISION •
DRAWING TITLE •
REFLECTED CEILING PLAN
RECEIVED
A3.0
PERMIT PROCESSING

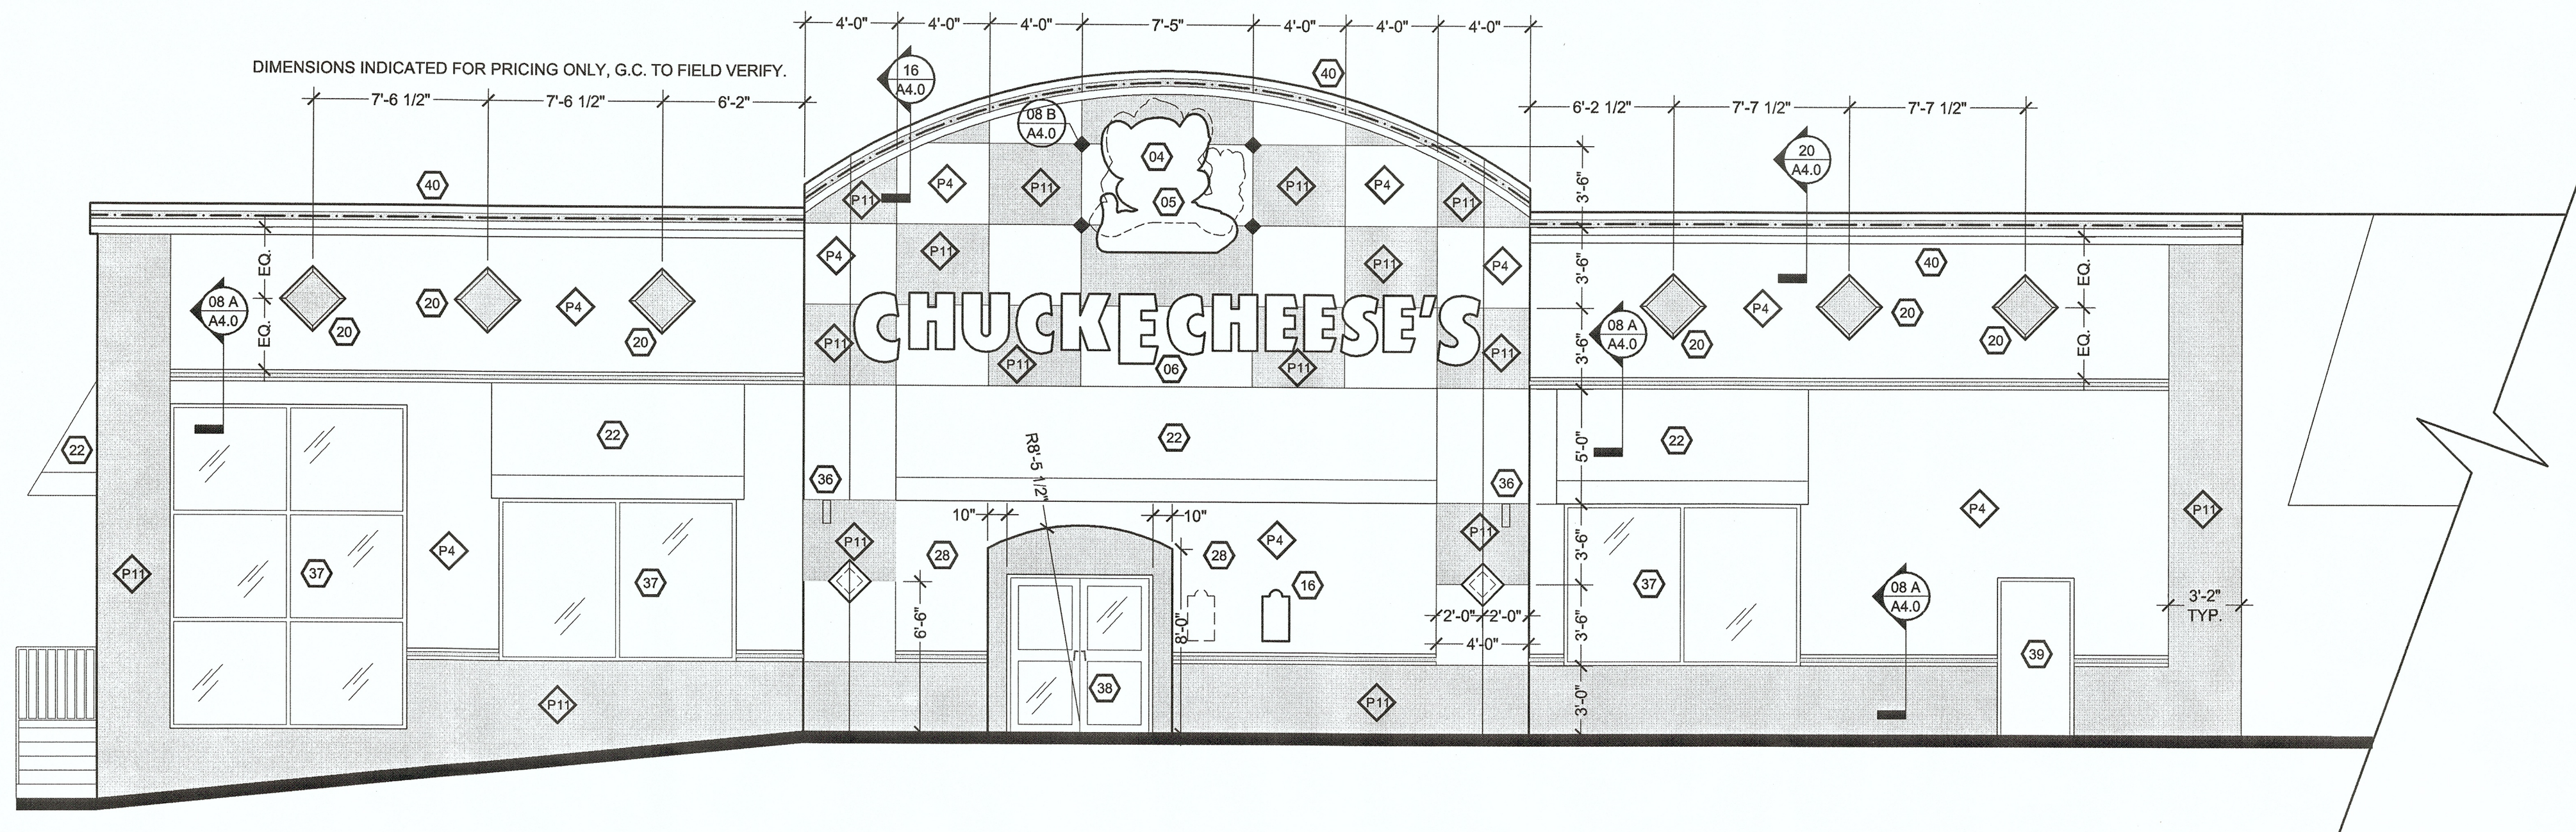


01 FRONT ELEVATION

SCALE: 3/16"=1'-0"

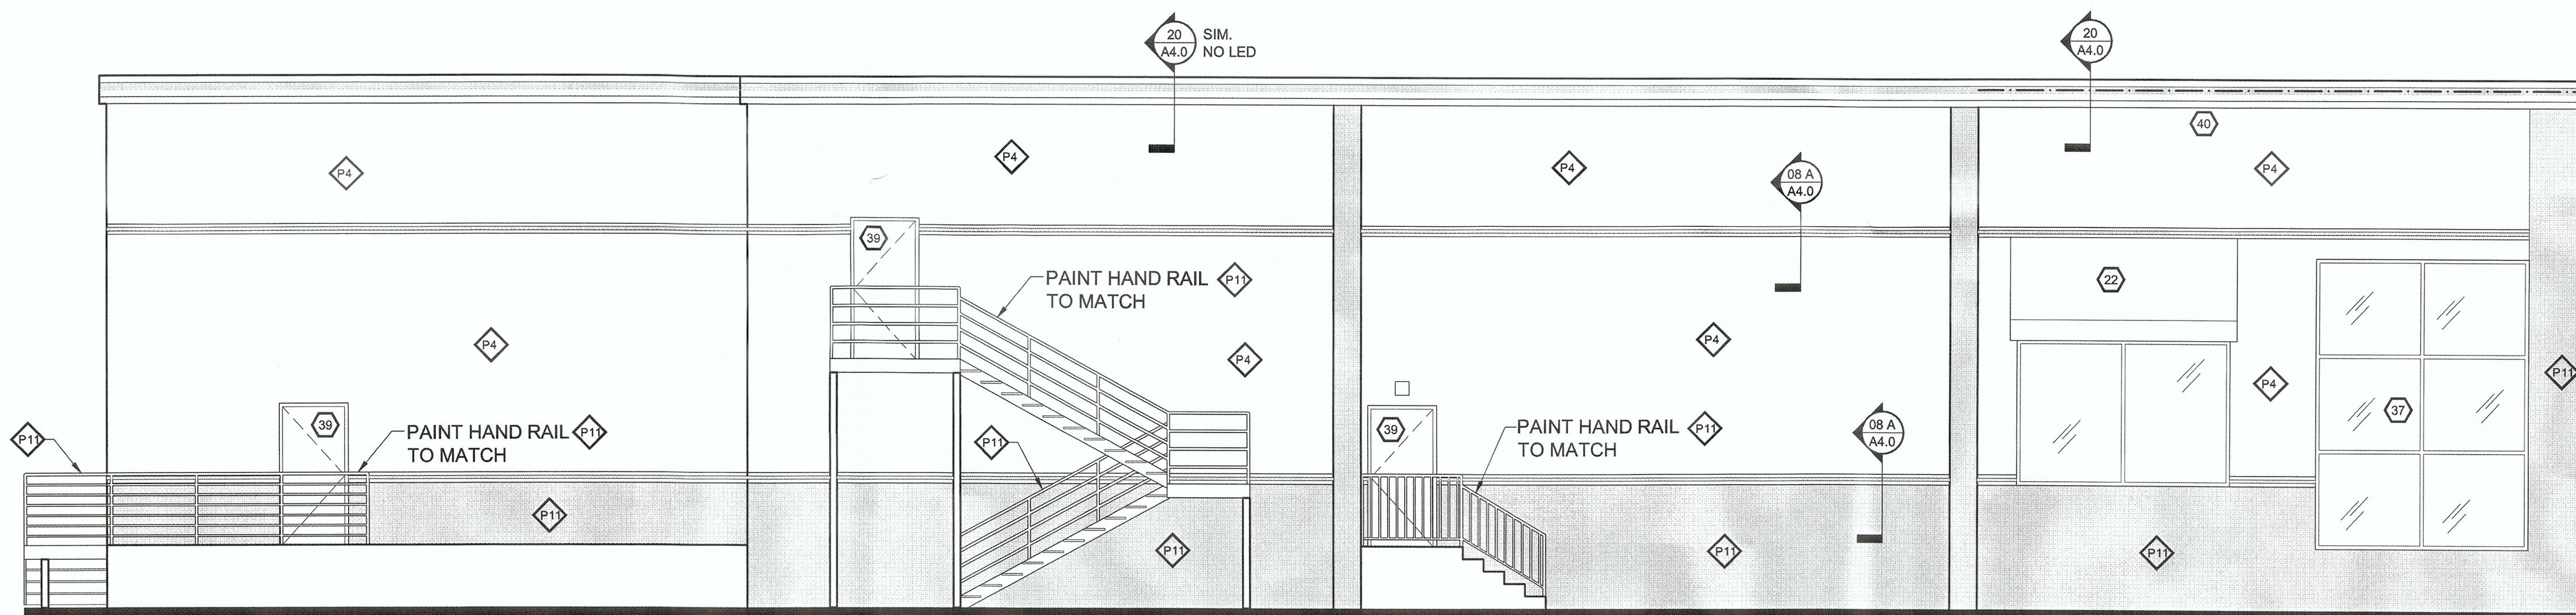

02 RIGHT ELEVATION


SCALE: 3/16"=1'-0"

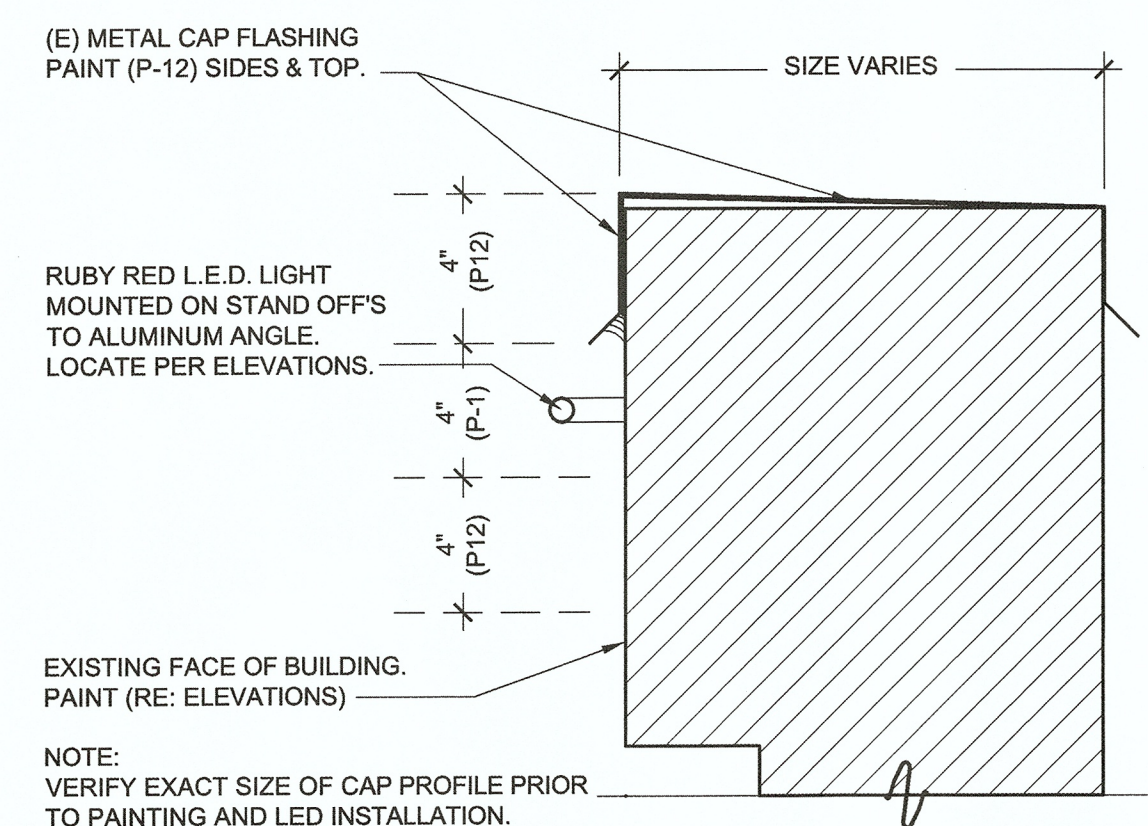

20 TYPICAL PAINTED CAP FLASHING DETAIL

RE: ELEVATIONS 1 & 2


SCALE: 3/8"=1'-0"

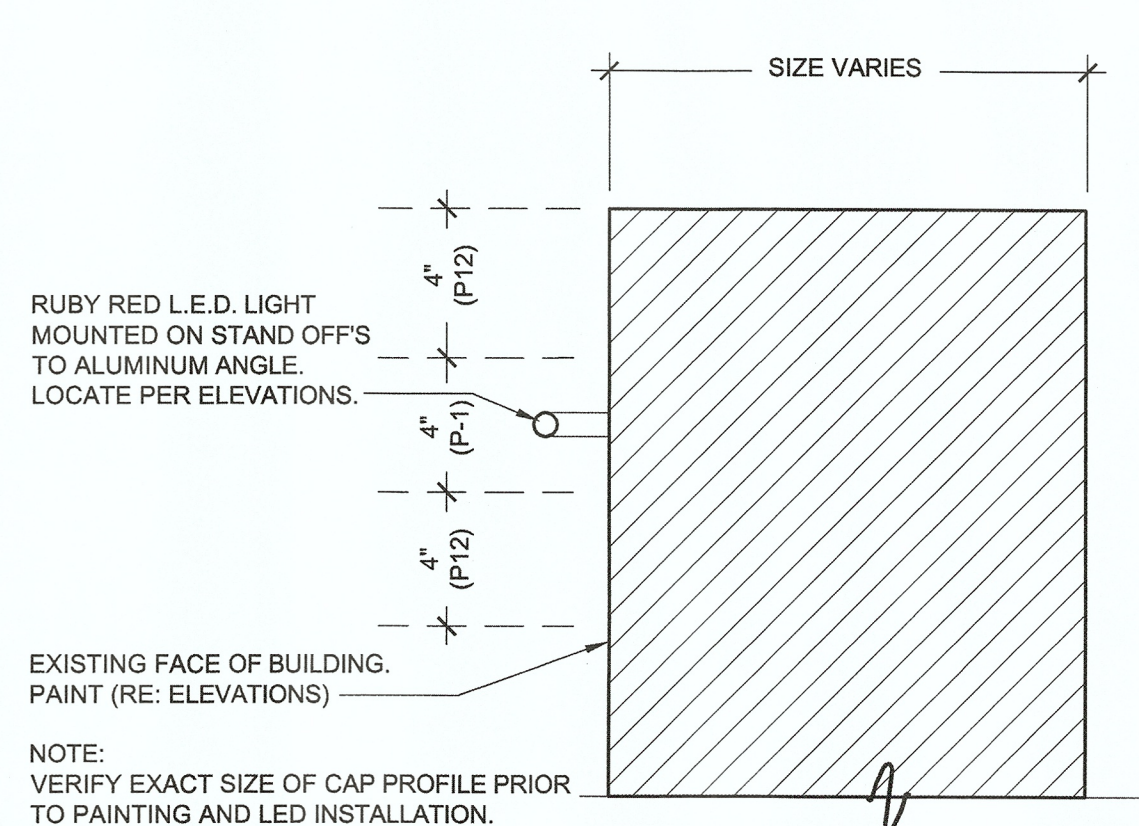

16 PAINTED ARCH DETAIL

RE: ELEVATIONS 1 & 2


SCALE: 3/8"=1'-0"

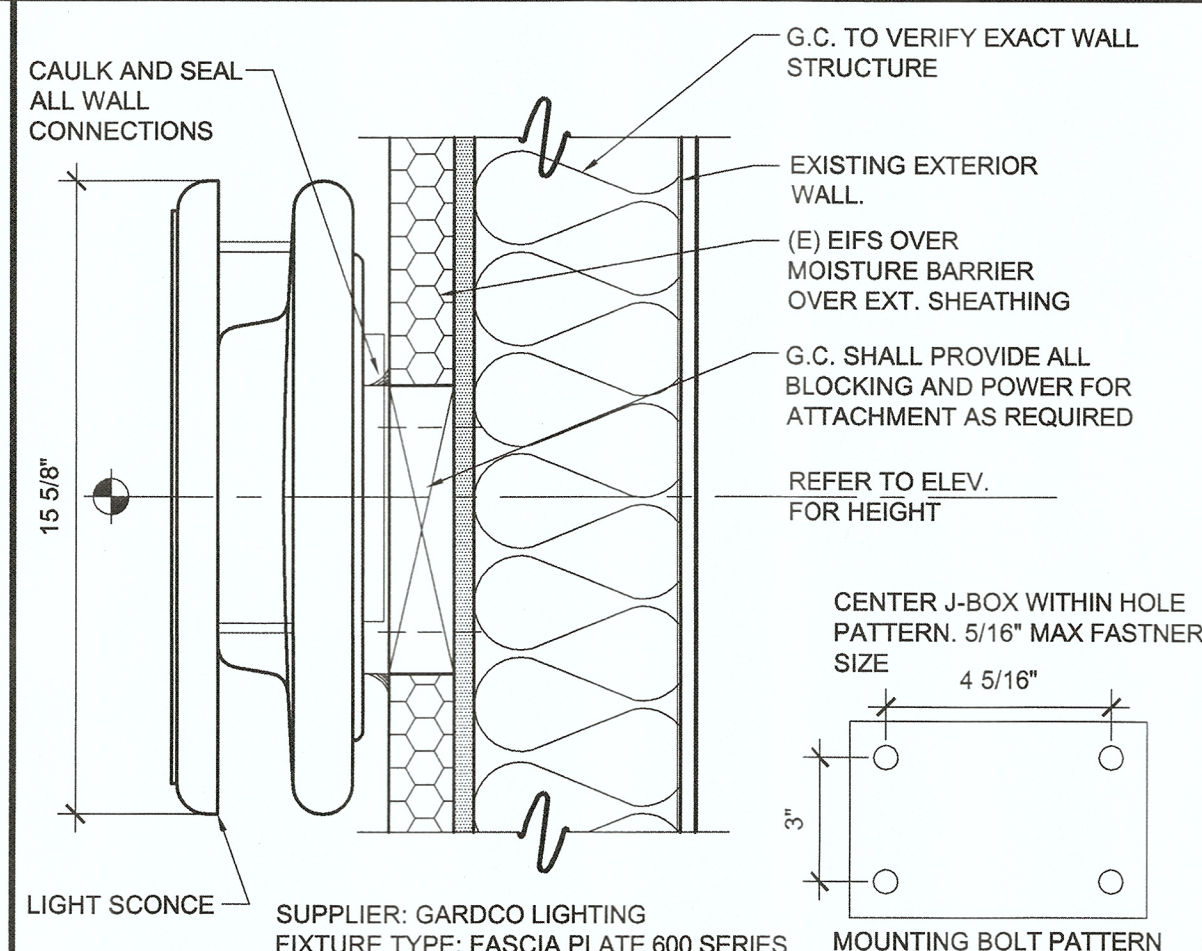

12 TYPICAL DIAMOND LIGHT DETAIL

RE: ELEVATIONS

SCALE: N.T.S.

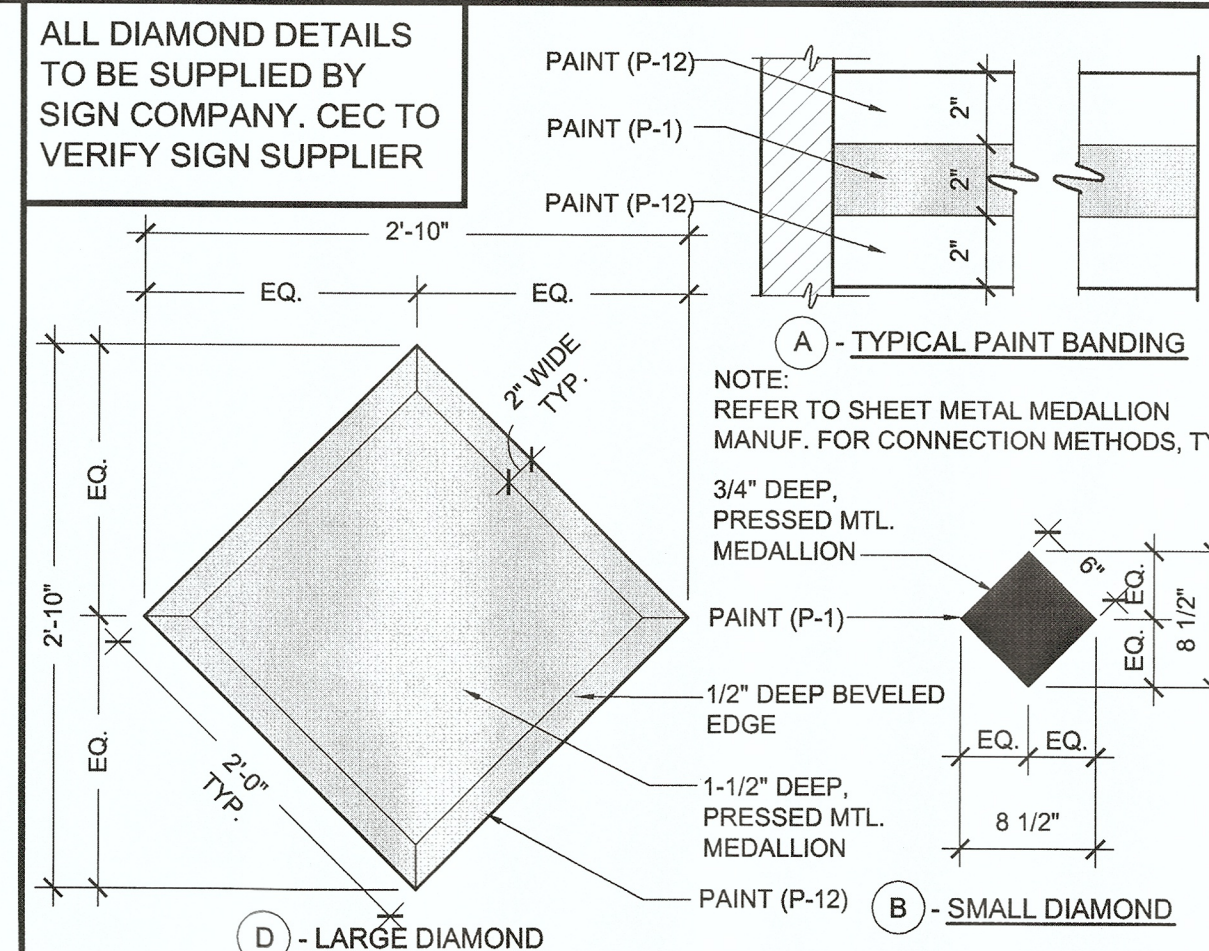

08 EXTERIOR DIAMONDS & PAINT BANDING DETAIL

RE: ELEVATIONS 1 & 2

SCALE: 1"=1'-0"

- EXTERIOR ELEVATION KEY NOTES** EXAMPLE: A4.24 = (24)
- A4.04 SIGNAGE - NEW LOGO:** PROVIDE NEW ILLUMINATED CHUCK E LOGO SIGNAGE TO REPLACE EXISTING. SIGN COMPANY TO PROVIDE AND INSTALL SIGNAGE. POWER THROUGH TIME CLOCK.
- A4.05 SIGNAGE - REMOVE LOGO:** SIGN COMPANY TO REMOVE ILLUMINATED CHUCK E CHEESE LOGO SIGNAGE. G.C. TO REMOVE J-BOXES, PULL UNUSED WIRE, PATCH AND REPAIR WALL TO MATCH ADJACENT WALL SURFACE AS REQUIRED.
- A4.06 SIGNAGE - LETTERS:** EXISTING LETTER SIGNAGE TO REMAIN.
- A4.16 SIGNAGE - NEW HOURS SIGN:** G.C. TO INSTALL NEW WHITE SENTRA SIGN FACE AND PLEX COVER. SEE ELEVATION FOR LOCATION.
- A4.20 SIGNAGE - DIAMOND MEDALLION:** SIGN COMPANY TO PROVIDE AND INSTALL NEW PAINTED METAL DIAMOND MEDALLION, SEE ELEVATIONS FOR LOCATION, RE: DIAMOND DETAILS FOR EXACT SIZES.
- A4.22 AWNING - RECOVER:** SIGN COMPANY TO PROVIDE AND INSTALL NEW COVERING ON EXISTING METAL FRAME AWNING. COVERING TO MATCH EXISTING WITH NEW CORSEAN PURPLE WITH RED LOWER BAND AWNING COLOR SCHEME, SEE ELEVATION DRAWINGS FOR LOCATION. SIGN COMPANY TO RE-LAMP, REFURBISH FIXTURES AND AWNING FRAME AS REQUIRED.
- A4.28 DIAMOND LIGHT - NEW:** G.C. TO INSTALL AND PROVIDE POWER TO NEW 15" SQ. DIAMOND WALL SCONCE LIGHT BY GARDCO LIGHTING (600 SERIES) AS SUPPLIED BY DEALERS ELECTRIC.
- A4.36 WALL SCONCE BOX LIGHT - REMOVED:** G.C. TO REMOVE EXISTING SCONCE BOX LIGHT. G.C. TO REMOVE J-BOXES, PULL UNUSED WIRE, PATCH AND REPAIR WALL TO MATCH ADJACENT SURFACE(S) AS REQUIRED.
- A4.37 WINDOWS:** EXISTING STOREFRONT WINDOWS AND WINDOW FRAMING TO BE CLEANED AND LEFT UNPAINTED 'BOTH SIDES', U.N.O.
- A4.38 STOREFRONT DOORS:** EXISTING STOREFRONT DOORS AND DOOR FRAMING TO BE CLEANED AND LEFT UNPAINTED 'BOTH SIDES', U.N.O., AFTER EXTERIOR PAINTING IS COMPLETED.
- A4.39 REAR/SIDE DOORS & FRAMES:** PAINT EXISTING DOORS AND FRAMES (P-4) AT EXTERIOR LOCATIONS ONLY. EXISTING DOOR HARDWARE FIXTURES TO REMAIN UNPAINTED U.N.O.
- A4.40 LED ARCHITECTURAL LIGHTING:** G.C. TO PROVIDE NEW "J"-BOX. MOUNT APPROXIMATELY 12" BACK FROM PARAPET ON ROOF (INSURE PROPER WATER PROOFING) IN APPROXIMATE INDICATED LOCATION. POWER THROUGH TIME CLOCK. RE: 02/A4.1.

GENERAL NOTES

- FIELD VERIFY EXISTING CONDITIONS TO DETERMINE SCOPE OF DEMOLITION AND PREPARATION REQUIRED FOR THE INSTALLATION OF NEW WORK ON, IN OR ADJACENT TO EXISTING WORK.
- SIGN COMPANY SHALL OBTAIN ALL REQUIRED SIGNAGE PERMITS PRIOR TO INSTALLATION OF NEW WORK AND REPAIRS.
- SIGN COMPANY TO FIELD VERIFY ALL EXISTING EXTERIOR FACADE DIMENSIONS AND VERIFY EXACT SIZE AND LOCATIONS OF NEW AWNINGS AND SIGNAGE PRIOR TO FINAL PRICING AND ORDERING. SIGN COMPANY TO MAXIMIZE LOGO SIGNAGE AND NOTIFY CEC, ARCHITECT AND LEASING AGENT IF PERMITTED BY CITY.
- PAINTED FEATURES: ALL NEW AND EXISTING DOWN SPOUTS, SCUPPERS, ELECTRICAL PANELS, GRILLS, CONDUIT AND PIPING, VISIBLE TO PUBLIC, SHALL BE PAINTED TO MATCH ADJACENT MATERIAL FINISH AND BANDING, U.N.O.
- UNPAINTED ITEMS: DO NOT PAINT OVER SECURITY CAMERAS, SECURITY/FIRE ALARM BELLS AND ASSOCIATED PUMPS FIXTURES FITTINGS AND OTHER LIFE SAFETY FIXTURES. DO NOT PAINT OVER ELECTRICAL AND PLUMBING LABELS.
- VEGETATION: ALL PLANTS, TREES, VEGETATION, GARDEN BEDS AND ASSOCIATED PATHWAYS TO BE PROTECTED FROM ANY PHYSICAL OR PAINT DAMAGE PRIOR TO PAINTING. PLANTS TO BE TRIMMED AND MAINTAINED PER INSTRUCTION FROM C.E.C. ENTERTAINMENT INC.
- REPLACED & REMOVED ITEM: UNUSED ITEMS TO BE STORED OR REMOVED AS DIRECTED BY C.E.C. ENTERTAINMENT INC.
- PATCH & REPAIR: CONTRACTOR TO REMOVE J-BOXES, PULL UNUSED WIRE AND PATCH AND REPAIR WALL TO MATCH ADJACENT WALL SURFACE WHERE LIGHTING, POWER OR SIGNAGE IS TO BE DEMOLISHED OR RELOCATED. ANY UNWANTED CRACKS AND GAPS TO BE FILLED, PRIMED AND FINISHED TO MATCH ADJACENT MATERIAL.
- G.C. TO INSPECT AND REPAIR ALL PERIMETER UNDER SOFFIT LIGHTING AND AWNING LIGHTS TO ASSURE CORRECT OPERATION. MODIFY CIRCUITS CONTROLLING EXTERIOR LIGHTING TO TIME CLOCK.


EXTERIOR ELEVATION LEGEND

P-1	PAINT HOLLYBERRY RED	P-11	PAINT CANOE
P-4	PAINT SAND	P-12	PAINT AUGUST MOON
P-9	PAINT FLAT BLACK		RED L.E.D.

RE: COVER SHEET CS.1.0 FOR PAINT FINISH SPECIFICATIONS


PERMIT SET - DATED: 06/19/2008

#305 BELLEVUE, WA
CHUCK E. CHEESE'S
MINOR BUILDING REMODEL
2239 148TH AVE, BELLEVUE, WA 98007

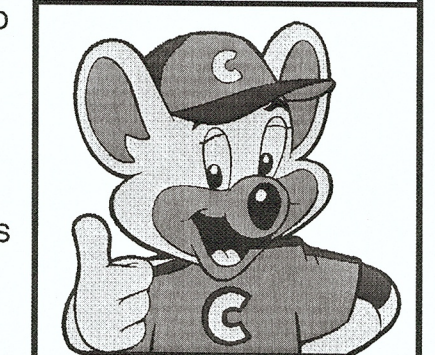


PROJ NO.	28907
DRAWN	RDN
CHECKED	CIC
ISSUED/REVISED	DATE
FINAL DESIGN	04/07/08
CHECK SET	05/15/08
PERMIT/PRICING	06/13/08
CONSTRUCTION	
REVISION	
REVISION	
REVISION	

DRAWING TITLE
EXTERIOR ELEVATIONS & DETAILS
A4.0
JUL 2 2008
PERMIT PROCESSING

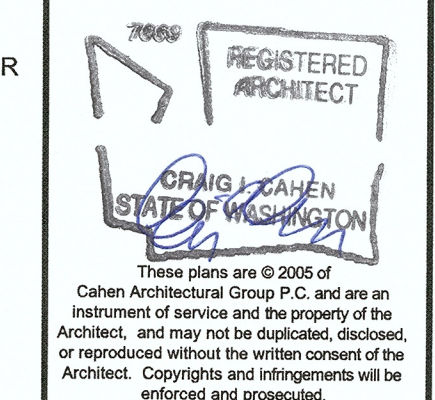


CAHEN ARCHITECTURAL GROUP P.C.
7076 South Allen Way
Building A
Centennial, CO 80102

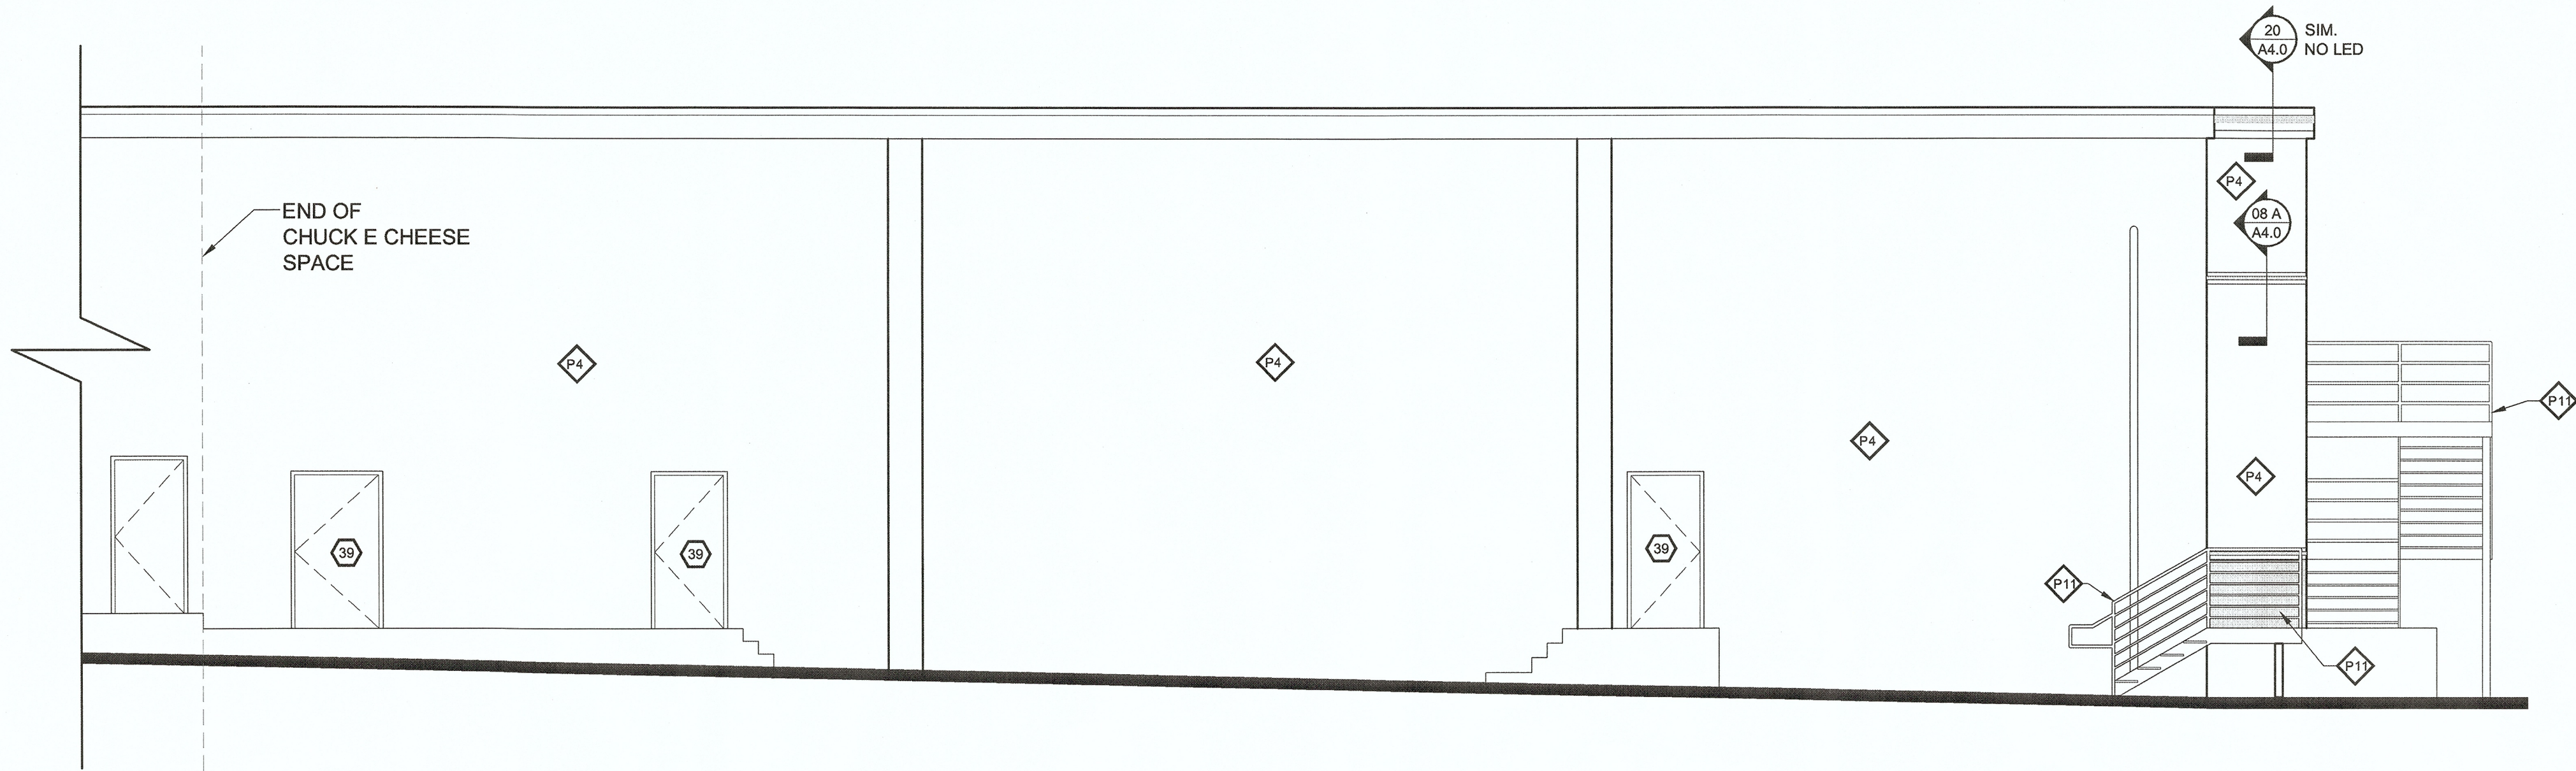

01 REAR ELEVATION

SCALE: 3/16"=1'-0"

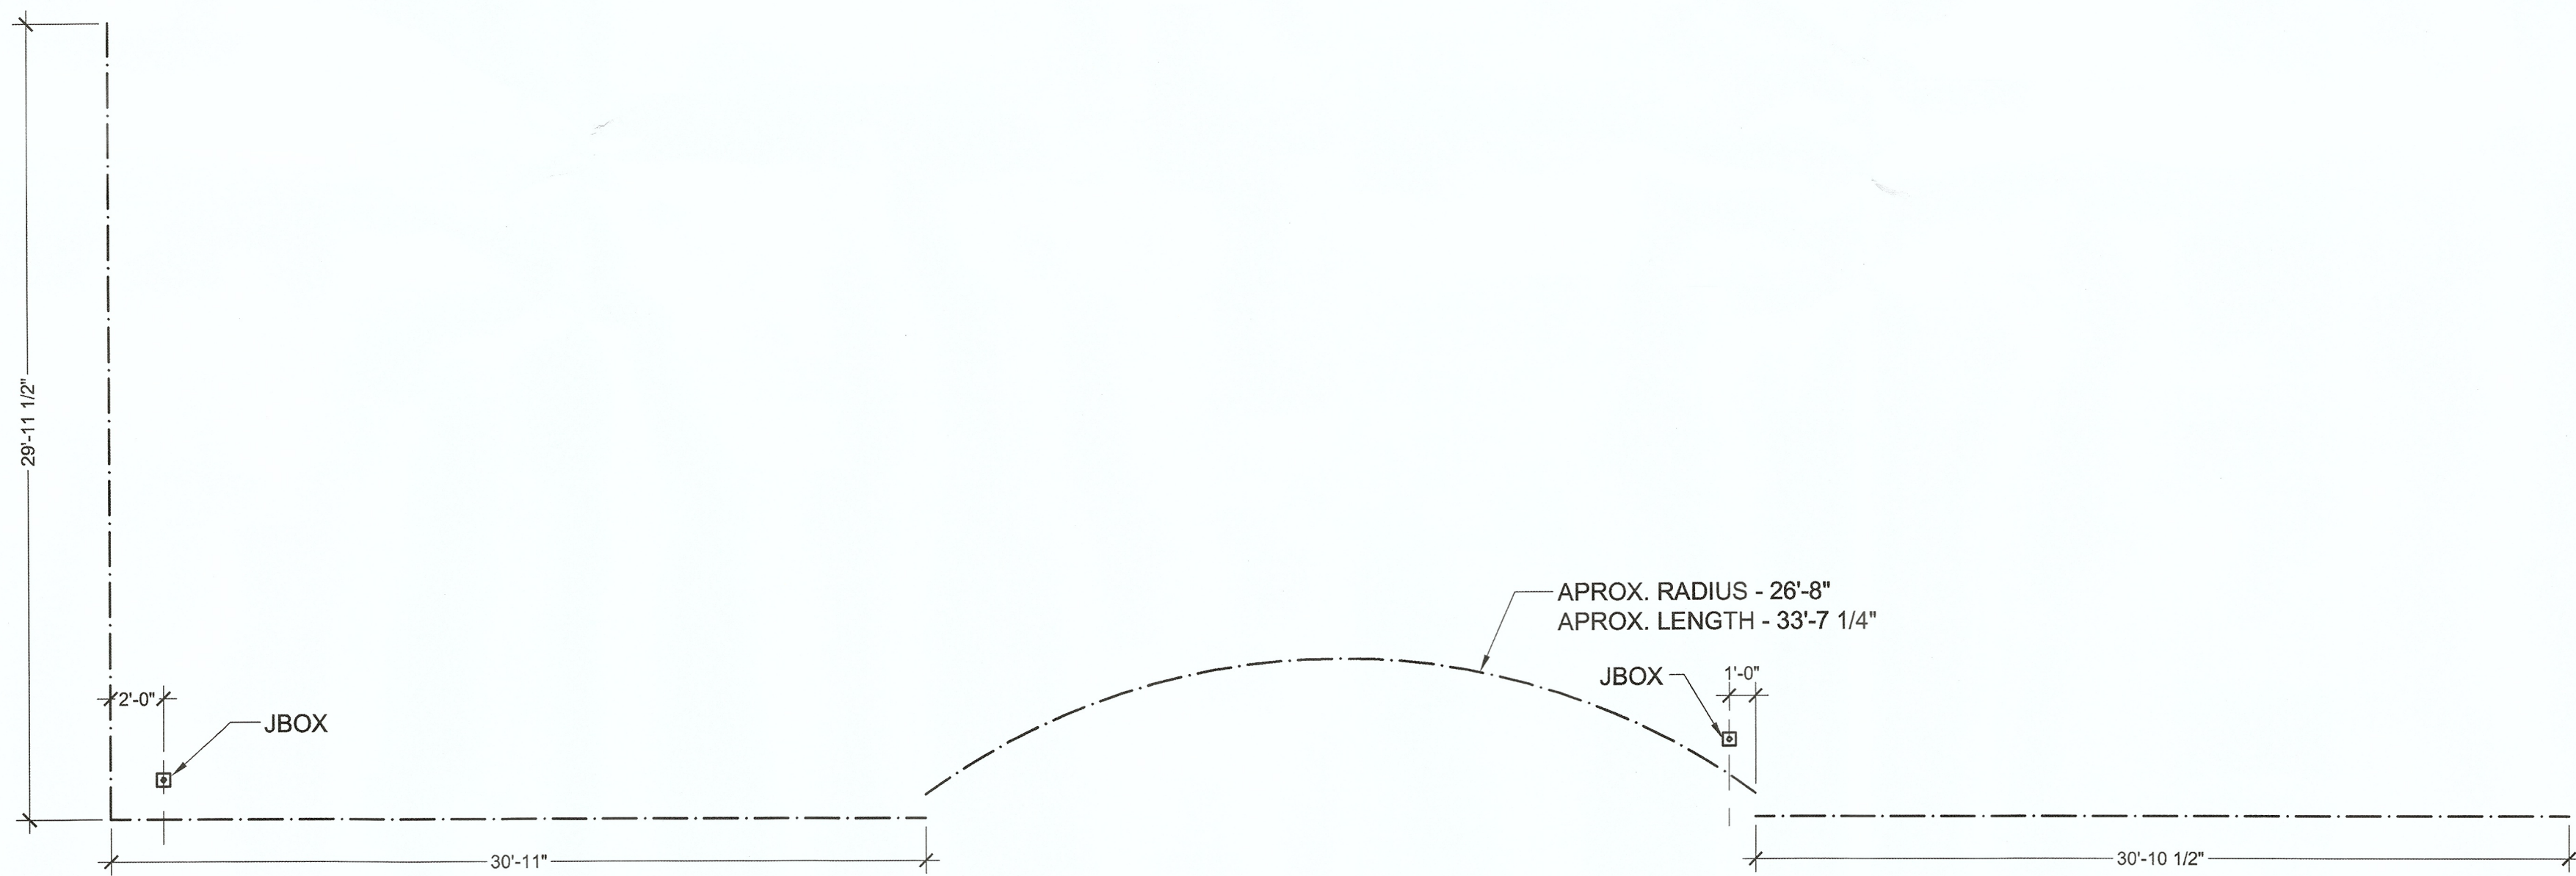

02 LED ARCHITECTURAL LIGHTING

SCALE: 3/16"=1'-0"

EXTERIOR ELEVATION KEY NOTES

EXAMPLE: A4.24 = 24

A4.1.39 REAR/SIDE DOORS & FRAMES: PAINT EXISTING DOORS AND FRAMES (P-4) AT EXTERIOR LOCATIONS ONLY. EXISTING DOOR HARDWARE FIXTURES TO REMAIN UNPAINTED U.N.O.

A4.1.40 LED ARCHITECTURAL LIGHTING: G.C. TO PROVIDE NEW "J"-BOX. MOUNT APPROXIMATELY 12" BACK FROM PARAPET ON ROOF (INSURE PROPER WATER PROOFING IN APPROXIMATE INDICATED LOCATION. POWER THROUGH TIME CLOCK. RE: 02/A4.1

GENERAL NOTES

1. FIELD VERIFY EXISTING CONDITIONS TO DETERMINE SCOPE OF DEMOLITION AND PREPARATION REQUIRED FOR THE INSTALLATION OF NEW WORK ON, IN OR ADJACENT TO EXISTING WORK.
2. SIGN COMPANY SHALL OBTAIN ALL REQUIRED SIGNAGE PERMITS PRIOR TO INSTALLATION OF NEW WORK AND REPAIRS.
3. SIGN COMPANY TO FIELD VERIFY ALL EXISTING EXTERIOR FACADE DIMENSIONS AND VERIFY EXACT SIZE AND LOCATIONS OF NEW AWNINGS AND SIGNAGE PRIOR TO FINAL PRICING AND ORDERING. SIGN COMPANY TO MAXIMIZE LOGO SIGNAGE AND NOTIFY CEC, ARCHITECT AND LEASING AGENT IF PERMITTED BY CITY.
4. PAINTED FEATURES: ALL NEW AND EXISTING DOWN SPOUTS, SCUPPERS, ELECTRICAL PANELS, GRILLS, CONDUIT AND PIPING, VISIBLE TO PUBLIC, SHALL BE PAINTED TO MATCH ADJACENT MATERIAL FINISH AND BANDING, U.N.O.
5. UNPAINTED ITEMS: DO NOT PAINT OVER SECURITY CAMERAS, SECURITY/FIRE ALARM BELLS AND ASSOCIATED PUMPS FIXTURES FITTINGS AND OTHER LIFE SAFETY FIXTURES. DO NOT PAINT OVER ELECTRICAL AND PLUMBING LABELS.
6. VEGETATION: ALL PLANTS, TREES, VEGETATION, GARDEN BEDS AND ASSOCIATED PATHWAYS TO BE PROTECTED FROM ANY PHYSICAL OR PAINT DAMAGE PRIOR TO PAINTING. PLANTS TO BE TRIMMED AND MAINTAINED PER INSTRUCTION FROM C.E.C. ENTERTAINMENT INC.
7. REPLACED & REMOVED ITEM: UNUSED ITEMS TO BE STORED OR REMOVED AS DIRECTED BY C.E.C. ENTERTAINMENT INC.
8. PATCH & REPAIR: CONTRACTOR TO REMOVE J-BOXES, PULL UNUSED WIRE AND PATCH AND REPAIR WALL TO MATCH ADJACENT WALL SURFACE WHERE LIGHTING, POWER OR SIGNAGE IS TO BE DEMOLISHED OR RELOCATED. ANY UNWANTED CRACKS AND GAPS TO BE FILLED, PRIMED AND FINISHED TO MATCH ADJACENT MATERIAL.
9. G.C. TO INSPECT AND REPAIR ALL PERIMETER UNDER SOFFIT LIGHTING AND AWNING LIGHTS TO ASSURE CORRECT OPERATION. MODIFY CIRCUITS CONTROLLING EXTERIOR LIGHTING TO TIME CLOCK.

EXTERIOR ELEVATION LEGEND

P1	PAINT HOLLYBERRY RED	P11	PAINT CANOE
P4	PAINT SAND	P12	PAINT AUGUST MOON
P5	PAINT FLAT BLACK		RED L.E.D.

RE: COVER SHEET CS1.0 FOR PAINT FINISH SPECIFICATIONS

#305 BELLEVUE, WA
CHUCKEHEESE'S
MINOR BUILDING REMODEL
2239 148TH AVE, BELLEVUE, WA 98007




PROJ NO.	28907
DRAWN	RDN
CHECKED	CIC
ISSUED/REVISED	DATE
FINAL DESIGN	04/07/08
CHECK SET	05/15/08
PERMIT/PRICING	06/13/08

CONSTRUCTION	
REVISION	
REVISION	
REVISION	


DRAWING TITLE

EXTERIOR ELEVATION & DETAILS

RECEIVED
JUL 2 2008
A4.1
PERMIT PROCESSING

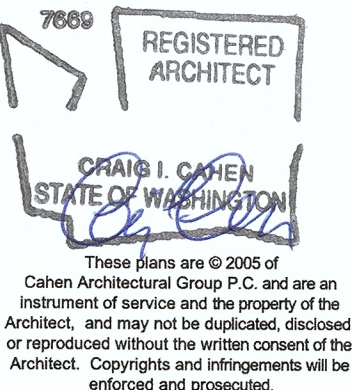

7076 South Alton Way
Building A
Centennial, Colorado 80112
(303) 752-5002

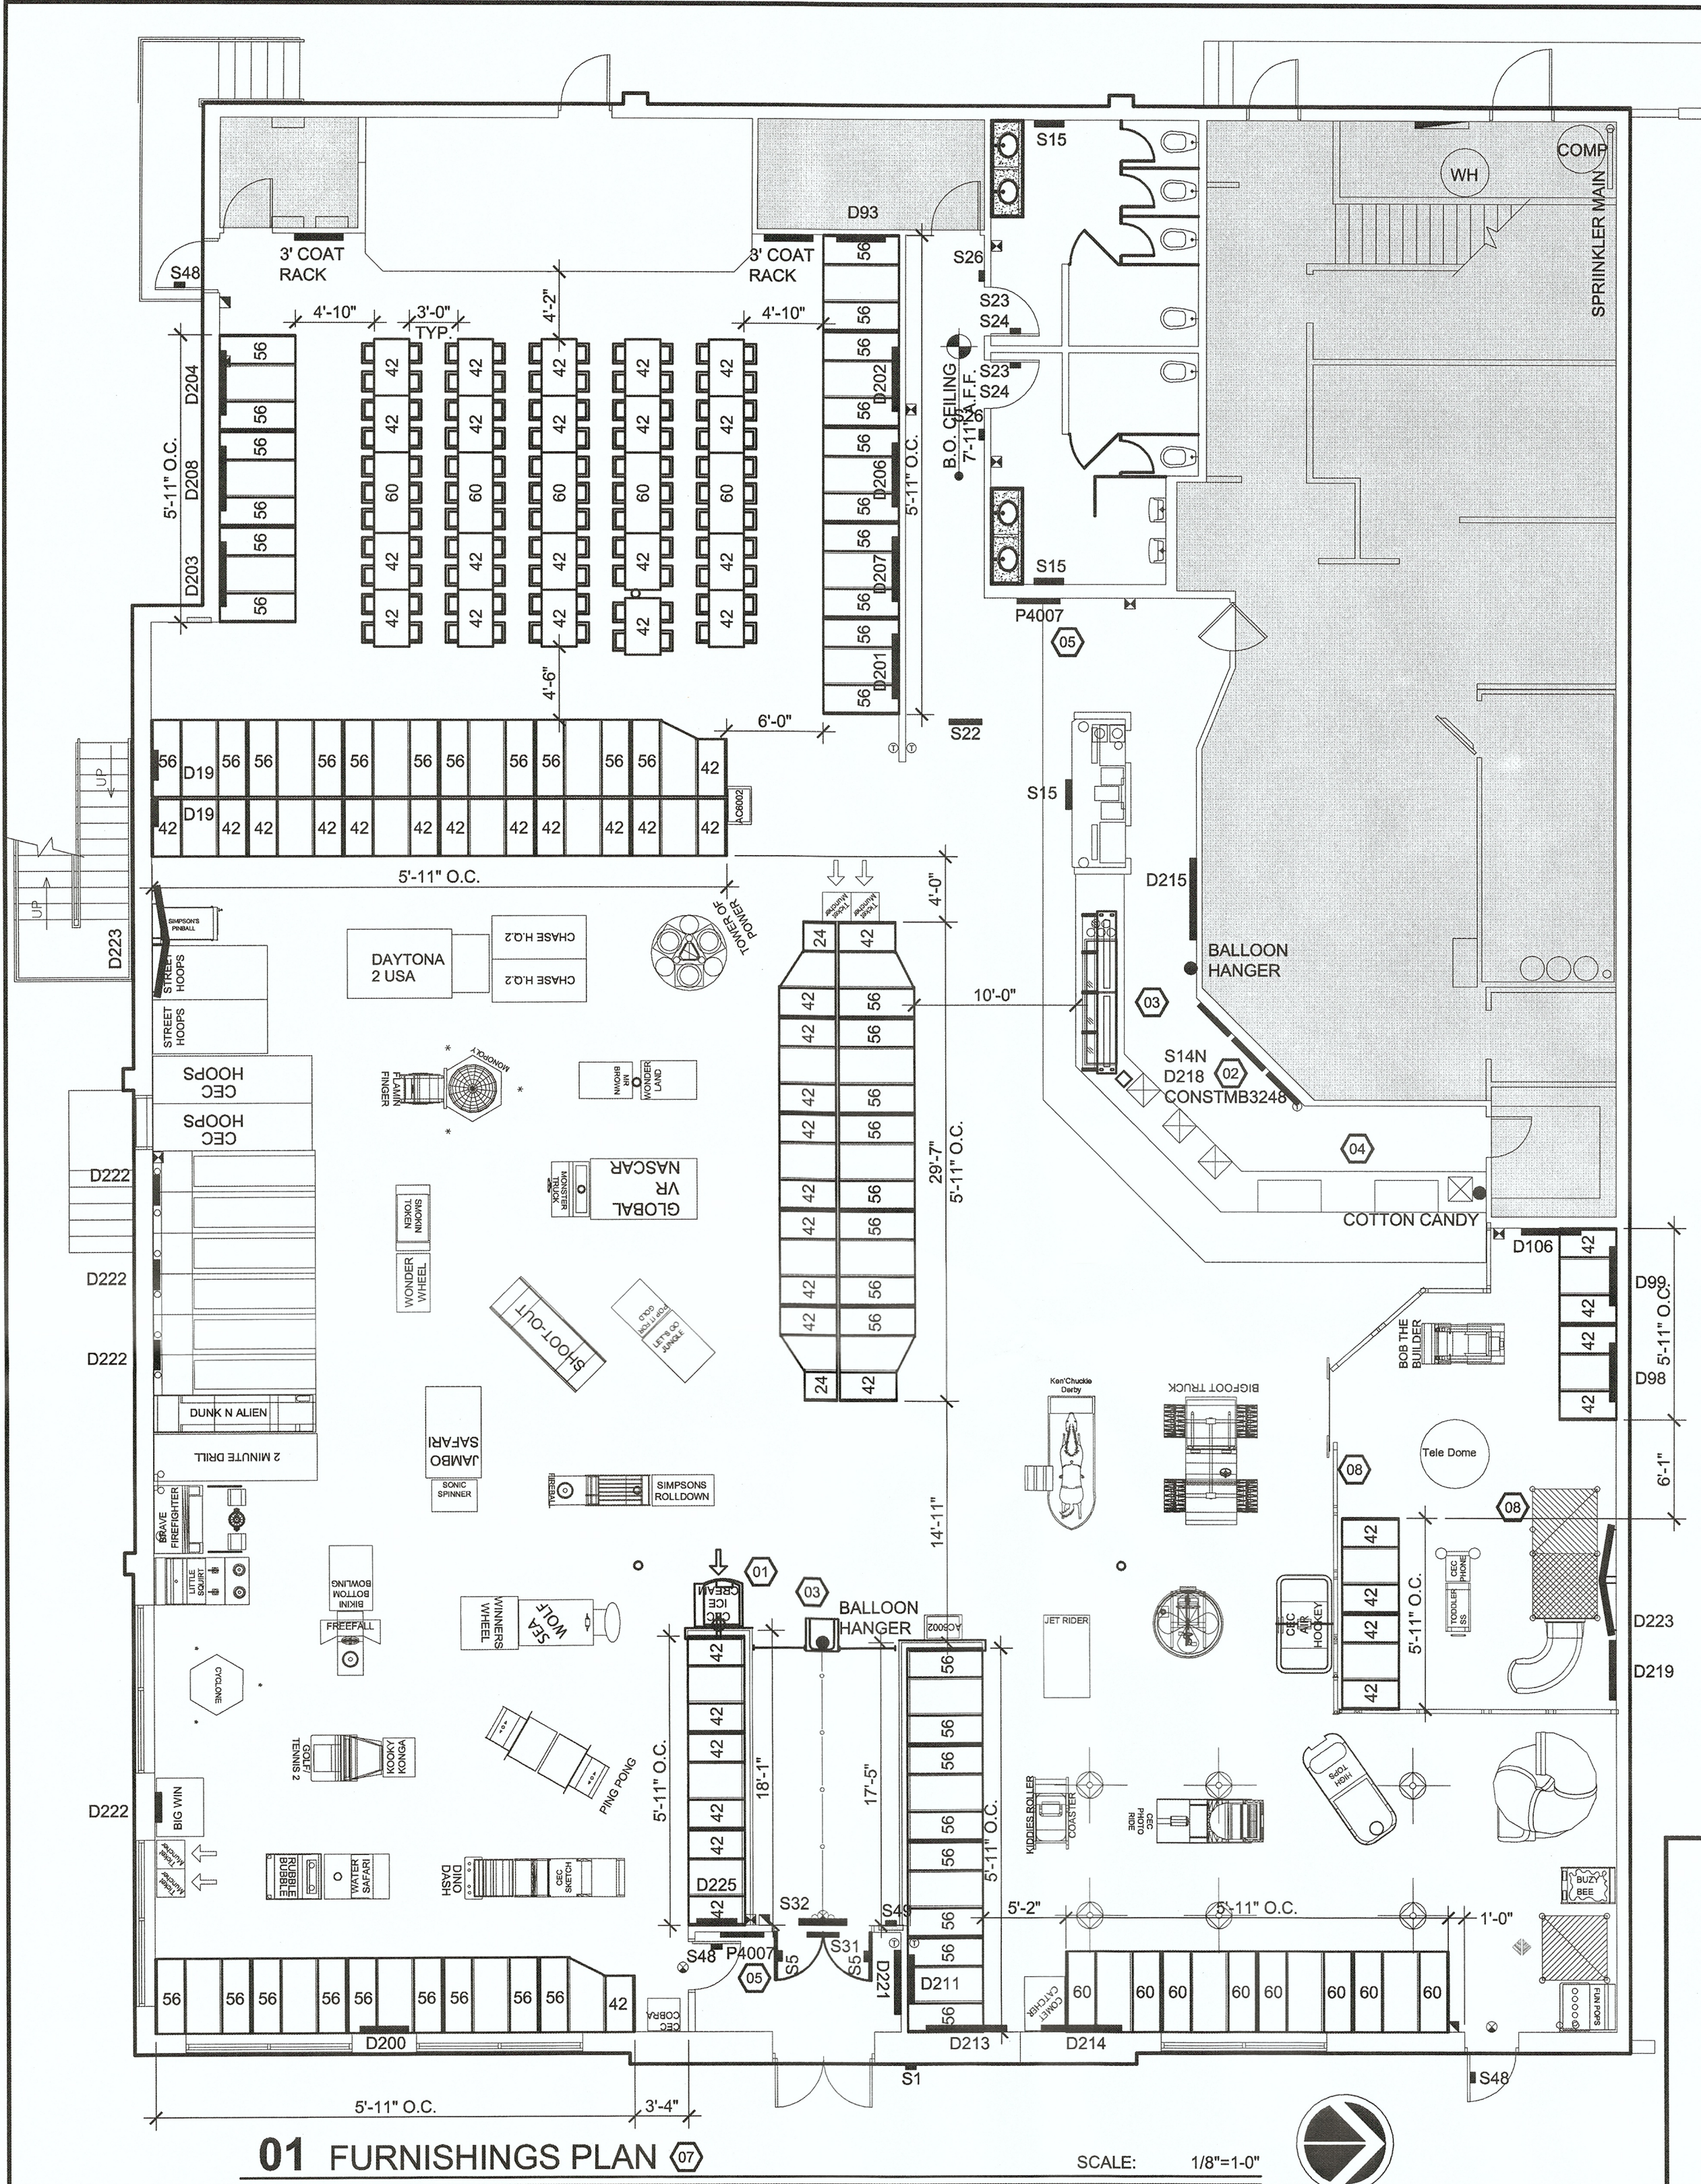


01 FURNISHINGS PLAN

SCALE: 1/8"=1'-0"


DECORATION SCHEDULE				LOCATION: BELLEVUE, WA #305			
Item #	Qty	Description	Unit	Exis	New	Remarks	
D19	1	Quad-Walrus	BWC	X		Re: 12/A9.0	
D20	1	To-Walrus	BWC				
D21	1	Men In Black	BWC	X		Center over booth back	
D22	1	Super Heroes	BWC				
D23	1	Ice Hockey	BWC				
D24	1	Soccer	BWC				
D25	1	Toddler Group Picture	BWC	X		Center over booth	
D26	1	Toddler Fire Engine	BWC	X		Center over booth	
D27	1	Munch Underwater Phone Decor	BWC				
D28	1	New Chuck Portrait	BWC				
D29	1	New Helen Portrait	BWC				
D30	1	New Munch Portrait	BWC				
D31	1	New Patsy Portrait	BWC				
D32	1	New Jasper	BWC				
D33	1	Spiderman	BWC	X		Center on wall	
D34	1	Family Picture, 36 x 53 (Vertical - V)	BWC	X		Center on wall	
D35	1	Showroom Pic, Play2B, 48 x 72 (V)	BWC				
D36	1	Showroom Pic, Smiles 2B, 48 x 72 (V)	BWC	X		Center over booth	
D37	1	Showroom Pic, Celebration2B, 48 x 72 (V)	BWC	X		Center over booth	
D38	1	Showroom Pic, Family, 48 x 72 (V)	BWC	X		Center over booth	
D39	1	Showroom Pic, Friends, 48 x 72 (V)	BWC	X		Center over booth	
D40	1	Showroom Pic, Memories, 48 x 72 (V)	BWC	X		Center over booth	
D41	1	Showroom Pic, Winnings, 48 x 72 (V)	BWC	X		Center over booth	
D42	1	Showroom Pic, Laughs, 48 x 72 (V)	BWC	X		Center over booth	
D43	1	Showroom Pic, Friends, 48 x 72 (V)	BWC	X		Center over booth	
D44	1	Ambassadors of Fun, 36 x 60 (V)	BWC	X		Center on wall	
D45	1	King of Cool, 36 x 60 (V)	BWC				
D46	1	Team of Tokers (HORIZONTAL - H)	BWC	X		Center on wall	
D47	1	Grand Marshal (H)	BWC	X		Center on wall	
D48	1	Garden Fresh #1, 60 x 48 (H)	BWC	X		Behind Salad bar	
D49	1	Garden Fresh #2, 60 x 48 (H)	BWC				
D50	1	Pizza Art, 60 x 48 (H)	BWC				
D51	1	Silicone Pizza Display	WAS	X		See Menu Board Elevation	
D52	1	PBS Art, 44 x 48 (V)	BWC	X		Toddler zone	
D53	1	30 Gold Token, 48" Diameter	Prog	X		Center on wall	
D54	2	Gold Token, 24" (set of three)	Prog	X		Space evenly on wall above games	
D55	1	Oversized Tickets, 42 x 24	Prog	X		On wall above games	
D56	1	Chuck E Portrait, 30 X 48 (V)	BWC			Center on wall	
D57	1	Helen Portrait, 30 X 48 (V)	BWC			Center on wall	
D58	1	Munch Portrait, 30 X 48 (V)	BWC				
D59	1	Jasper Portrait, 30 X 48 (V)	BWC				
D60	1	Patsy Portrait, 30 X 48 (V)	BWC				
D61	1	Cotton Candy Hanger	Prog	X		See plan	
D62	2	Balloon Hanger	Prog	X		See plan	
D63	2	Marketing Light Boxes (V)	SPT	X		1-1 T.R. 1-To Be Relocate	

SIGNAGE SCHEDULE				LOCATION: BELLEVUE, WA #305			
Item #	Qty	Description	Unit	Exis	New	Remarks	
S1	1	Entrance Sign (Hours of Operation)	Ajax	X		Exterior of Building	
S2	1	Enter and Exit Logo Decals	Ajax	X		1 Set of doors ONLY	
S3	1	Menu Header	Prog				
S4	1	Small Menu Header	Prog				
S5	1	Pizza Paddles (New)	Prog	X		See Menu Board Elevation	
S6	1	Restroom Directional	Prog	X		Center on Header	
S7	1	Restroom Marquee (Men & Women)	Prog	X		5'-6" A.F.F.	
S8	1	Restroom Ovals (Chuck & Helen)	Prog	X		5'-0" A.F.F.	
S9	1	Kitchen Directional	Prog				
S10	1	ADA Signs (Plastic)	SPT	X		Center of sign @ 5'-0"	
S11	1	Logo (16" Round Cool Chuck)	Prog	X		Center on header	
S12	1	Logo (26" Cool Chuck)	Prog	X		Center on header	
S13	1	Logo (38" Cool Chuck)	Prog	X		Center on header	
S14	1	Exit Only Decal	Ajax	X		5'-0" A.F.F.	
S15	1	Exit Only Sign	Ajax	X		5'-0" A.F.F.	
S16	1	Occupancy Sign (Total)	Ajax	X		10' Below Ceiling	
S17	1	License Board	Prog				
S18	1	Delivery Sign	Ajax				
S19	1	C.E.C. Does Not Discriminate (CA only)	Ajax			California only	
S20	1	Alcohol Health Warning (CA only)	Ajax			California only	
S21	1	Making Magic	Ajax				
S22	1	Notice: Token Sign (CA only)	Ajax				
S23	1	License Board	Prog				
S24	3	Wet Floor Sign	SPT	X		Bottom of sign 12" A.F.F.	
S25	1	Large Menu Boards	CLEA	X		See Menu Board Elevation	
S26	1	Small Menu Boards	CLEA				
S27	1	Costume Hanger	MIDW				
S28	2	Coat Rack	MIDW				
S29	2	Coat Rack	MIDW	X		See plan	
S30	4	Coat Rack	MIDW				
S31	6	Coat Rack	MIDW				
S32	8	Coat Rack	MIDW				


NOTE: All signage, new or used, is installed by contractor. Please locate per elevations. Secure using glue (silicone) and anchors, along with cleats provided. If in doubt, please hold for direction at walk thru inspection. When direction is centered on light wash it is expected that light location match plans.

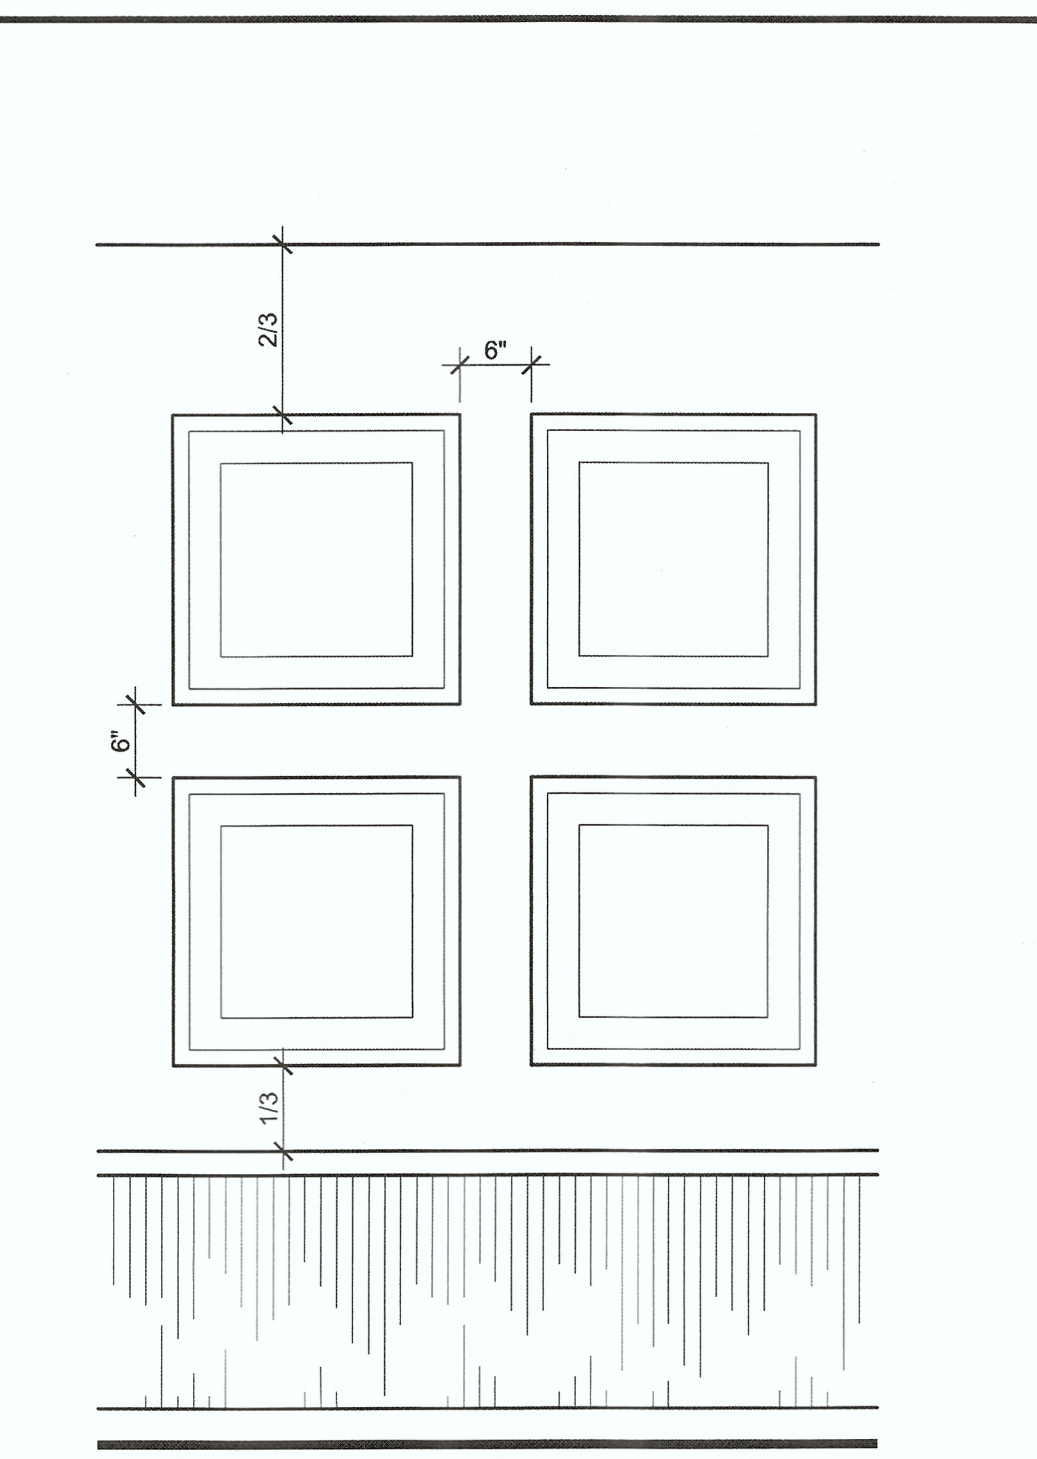


12 D19 ELEVATION

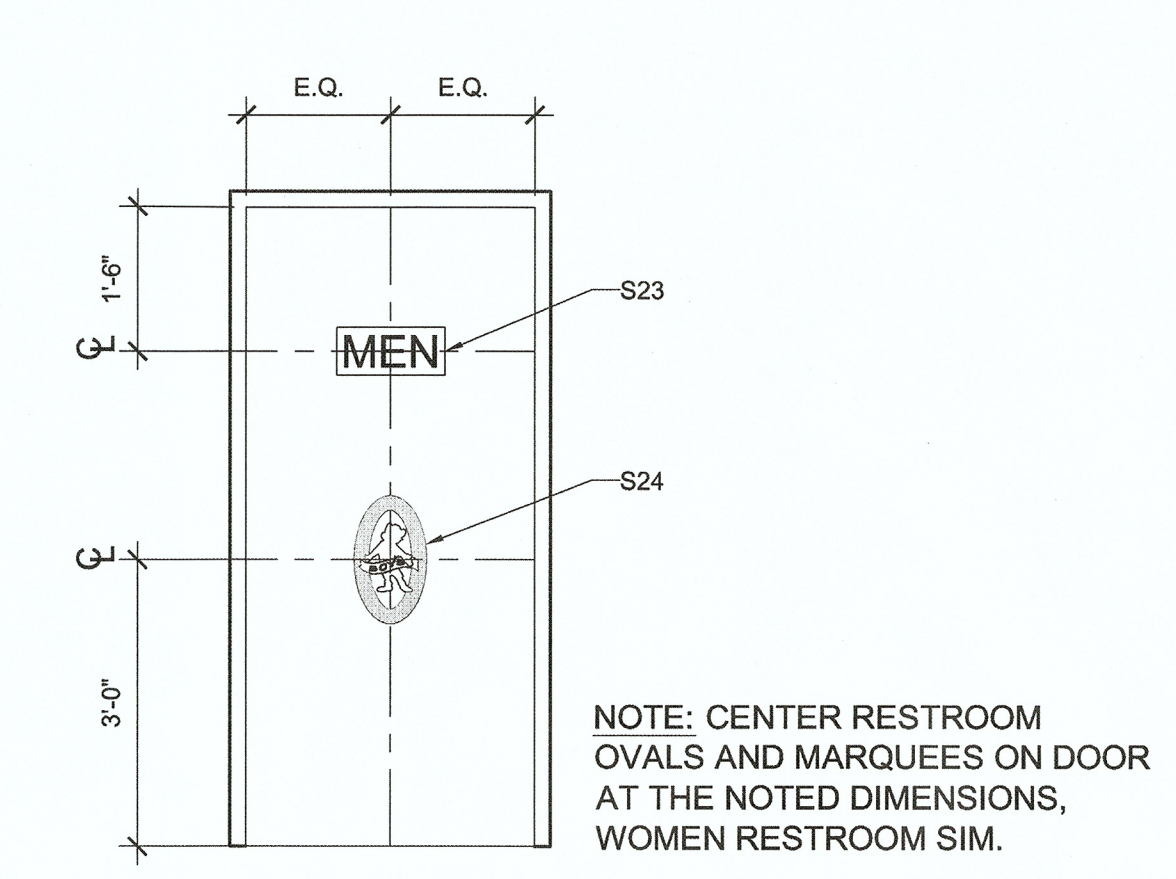


05 RESTROOM DOOR ELEVATION

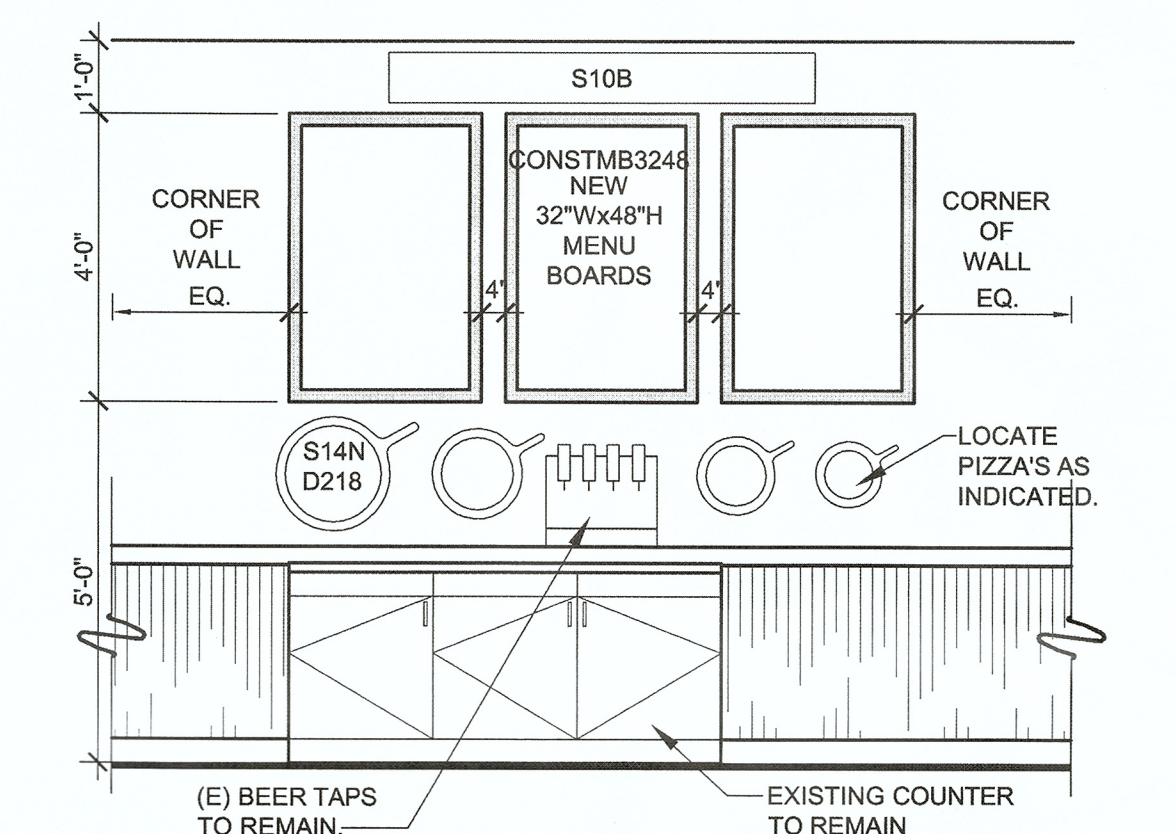

06 MENU BOARD ELEVATION

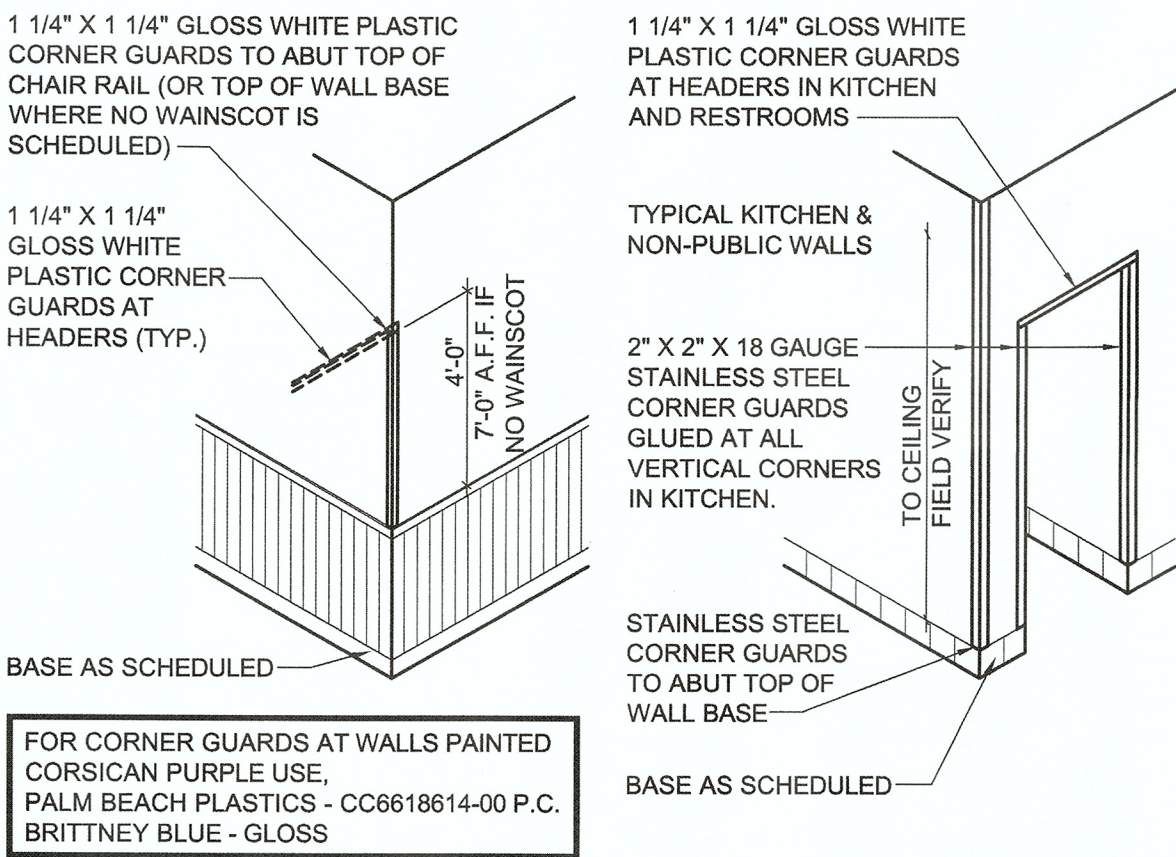

07 CORNER GUARD DETAIL

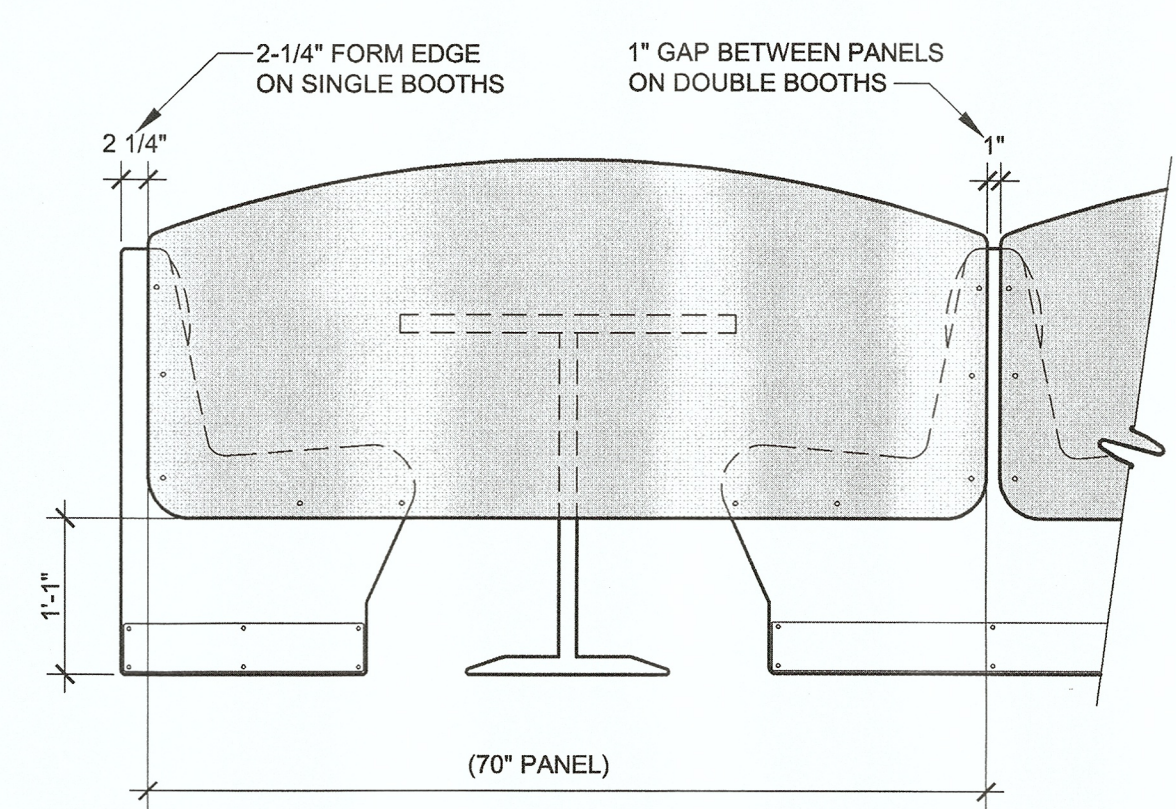

08 TYPICAL PLACEMENT OF DIVIDING BOOTH PANELS

FURNITURE PLAN KEY NOTES

- EXAMPLE: A9.24 = (24)
- A9.01 VENDING ICE-CREAM MACHINE:** RELOCATED ICE-CREAM MACHINES TO HAVE DEDICATED POWER FEED AT NEW LOCATION, VERIFY POWER SUPPLY REQUIRE PRIOR TO RELOCATION AND INSTALLATION.
- A9.02 MENU BOARDS:** PROVIDE NEW MENU BOARDS, RECESSED 3" INTO EXISTING WALL, PROTRUDING 1" FROM FACE OF WALL. VERIFY DEPTH OF RECESS WITH SIGN COMPANY PRIOR TO INSTALLATION. PROVIDE POWER SUPPLY TO 3 INTERNALLY LIT MENU BOARDS AS SPECIFIED BY SIGN COMPANY.
- A9.03 BALLOON HANGER:** PROVIDE AND INSTALL TWO NEW BALLOON HANGER RE: FURNISHINGS PLAN FOR LOCATION.
- A9.04 COTTON CANDY HANGER:** PROVIDE AND INSTALL NEW COTTON CANDY HANGER, RE: FURNISHINGS PLAN FOR LOCATION.
- A9.05 NEW MARKETING BOARD:** NEW RECESSED MARKETING BOARD. PROVIDE POWER AS NEEDED.
- A9.07 FURNITURE:** ALL FURNITURE (TABLES AND CHAIRS) TO BE RELOCATED AS DIRECTED BY CEC. REUSE EXISTING SHOW ROOM MTS CHAIRS AND RECONFIGURE BOOTHS PER NEW SEATING PLAN. REUSE EXISTING NEW STYLE K/S FURNITURE THAT IS IN GOOD CONDITION AS SPECIFIED BY CEC ON FINAL FURNITURE MARK-UP PLAN AND AS INDICATED ON CONSTRUCTION ISSUE DRAWINGS. RE-USE EXISTING SHOWROOM FURNITURE IN CONFIGURATION SHOWN ON FURNITURE PLAN. ALL EXISTING GREEN SHOWROOM BOOTHS TO BE REMOVED AND REPLACED WITH NEW STYLE K/S BOOTHS AS INDICATED IN FURNITURE LAYOUT.
- A9.08 TODDLER ZONE FENCE:** EXISTING FENCE TO REMAIN.

GENERAL NOTES

- EXISTING DECOR: G.C. TO REMOVE ALL EXISTING INTERIOR WALL MOUNTED ARTWORK AND ASSOCIATED J-BOXES AND POWER SUPPLY FOR LIGHTING BEHIND SHELVING AND DECOR PRIOR TO REPAINTING. INSTALL MATCHING CORNER GUARDS AS NEEDED. EXISTING ARTWORK AND DECOR TO BE REUSED AND OR RELOCATED AS DIRECTED BY C.E.C. ENTERTAINMENT INC. ALL EXISTING COAT HOOKS TO REMAIN U.N.O. UNUSED ARTWORK AND DECOR TO BE STORED OR REMOVED AS DIRECTED BY C.E.C. ENTERTAINMENT INC.
- PATCH AND REPAIR DAMAGED AND BLEMMISHED AREAS TO PROVIDE A SEAMLESS APPEARANCE IN FINISHED SURFACE.
- RELOCATED ITEMS: REINSTALL ALL EXISTING FIRE EXTINGUISHERS, ALARMS, PA CONTROLS, MOTION DETECTORS, EMERGENCY LIGHTING, THERMOSTATS, ETC., AS REQUIRED BY INSTALLATION OF NEW ART WORK AND DECOR. RELOCATE ITEMS IN SPECIFIED LOCATION. UNSPECIFIED LOCATIONS FOR NON LIFE SAFETY ITEMS SHALL BE VERIFIED WITH OWNER PRIOR TO INSTALLATION. UNSPECIFIED LOCATIONS FOR LIFE SAFETY ITEMS SHALL BE VERIFIED WITH LOCAL FIRE AND/OR BUILDING AUTHORITIES PRIOR TO INSTALLATION.
- VERIFY THAT ALL FIRE EXTINGUISHERS ARE UP TO DATE. IF NOT REPLACE.

FURNITURE PLAN LEGEND

- SHADING INDICATES AREAS NOT TO BE AFFECTED BY CONSTRUCTION.
- NEW BOOTH SEATING & TABLE.
- NEW FREESTANDING TABLE & CHAIR
- EXISTING RELOCATED BOOTHS.
- TABLES & CHAIRS
- 4 SEATER 6 SEATER
- SEATING BOOTHS
- 2 SEATER 4 SEATER 4 SEATER 6 SEATER 3 SEATER 5 SEATER
- (E) RECESSED WALL MOUNT FIRE EXTINGUISHER.
- (E) WALL MOUNT FIRE EXTINGUISHER.
- (E) - EMERGENCY PULL SWITCH
- (E) EXISTING FIRE ALARM CONTROL PANEL

#305 BELLEVUE, WA

CHUCKECHEESE'S

MINOR BUILDING REMODEL

2239 148TH AVE, BELLEVUE, WA 98007

PROJ. NO. • 28907

DRAWN • RDN

CHECKED • CIC

ISSUED/REVISED • DATE

FINAL DESIGN • 04/07/08

CHECK SET • 05/15/08

PERMIT/PRICING • 06/13/08

CONSTRUCTION •

REVISION •

REVISION •

DRAWING TITLE •

FURNISHINGS PLAN

RECEIVED

A9.0

PERMIT PROCESSING

7669 REGISTERED ARCHITECT

STUDIO WASHINGTON



These plans are © 2005 of Cahen Architectural Group P.C. and are an instrument of service and the property of the Architect, and may not be duplicated, disclosed, or reproduced without the written consent of the Architect. Copyrights and infringements will be enforced and prosecuted.

CAHEN ARCHITECTURAL GROUP P.C.





7075 South Alton Way
Building A
Centennial, Colorado 80122
303.755.8002

REVISIONS			DATE
ARCHITECT: CAHEN ARCHITECTS			04/21/08
FINALIZED GAMES PACKAGE BY: ED DEMARTINO			04/29/08
SKYCRAWL MODEL FROM SOFTPLAY: HELEN			02/27/04
ADDITIONAL IMPROVEMENTS	SYMBOL	QUANTITY	DATE
FLOOR OUTLETS	⊙	12	04/21/08
WALL OUTLETS	⊕	6	04/21/08
20 AMP DUPLEXER	Ⓢ20 AMP	1	04/21/08
20/20 AMP DUPLEXER	Ⓢ20/20 AMP		
PHONE LINES	▼	2	04/21/08
FLOOR AIRLINE	□	1	04/21/08
CEILING DUPLEXERS	Ⓢ		
AIRLINE	○		
208 VOLT 20 AMP DUPLEXER	Ⓢ208 VOLT SINGLE PHASE		
CARPET			

PRE-SEATING	
LOCATION	COUNT
SHOWROOM	169
KIDDIE	75
SKILLS	111
TOTAL SEATING	355
POST-SEATING	
LOCATION	COUNT
SHOWROOM	193
KIDDIE	92
SKILLS	83
TOTAL SEATING	368
PRE-SQUARE FOOTAGE	
KIDDIE AREA:	1,010 SQ.FT. 27%
SKILLS AREA:	2,670 SQ.FT. 73%
VIDEO AREA:	0 SQ.FT.
TOTAL GAMES AREA:	3,680 SQ.FT. 35%
TOTAL AREA:	10,534 SQ.FT.
POST-SQUARE FOOTAGE	
KIDDIE AREA:	1,392 SQ.FT. 40%
SKILLS AREA:	2,058 SQ.FT. 60%
VIDEO AREA:	0 SQ.FT.
TOTAL GAMES AREA:	3,450 SQ.FT. 33%
TOTAL AREA:	10,534 SQ.FT.
KIDDIE SQUARE FOOTAGE	2,320 SQ FT
TODDLER SQUARE FOOTAGE	469 SQ FT
PERCENTAGE OF KIDDIE AREA	20 %

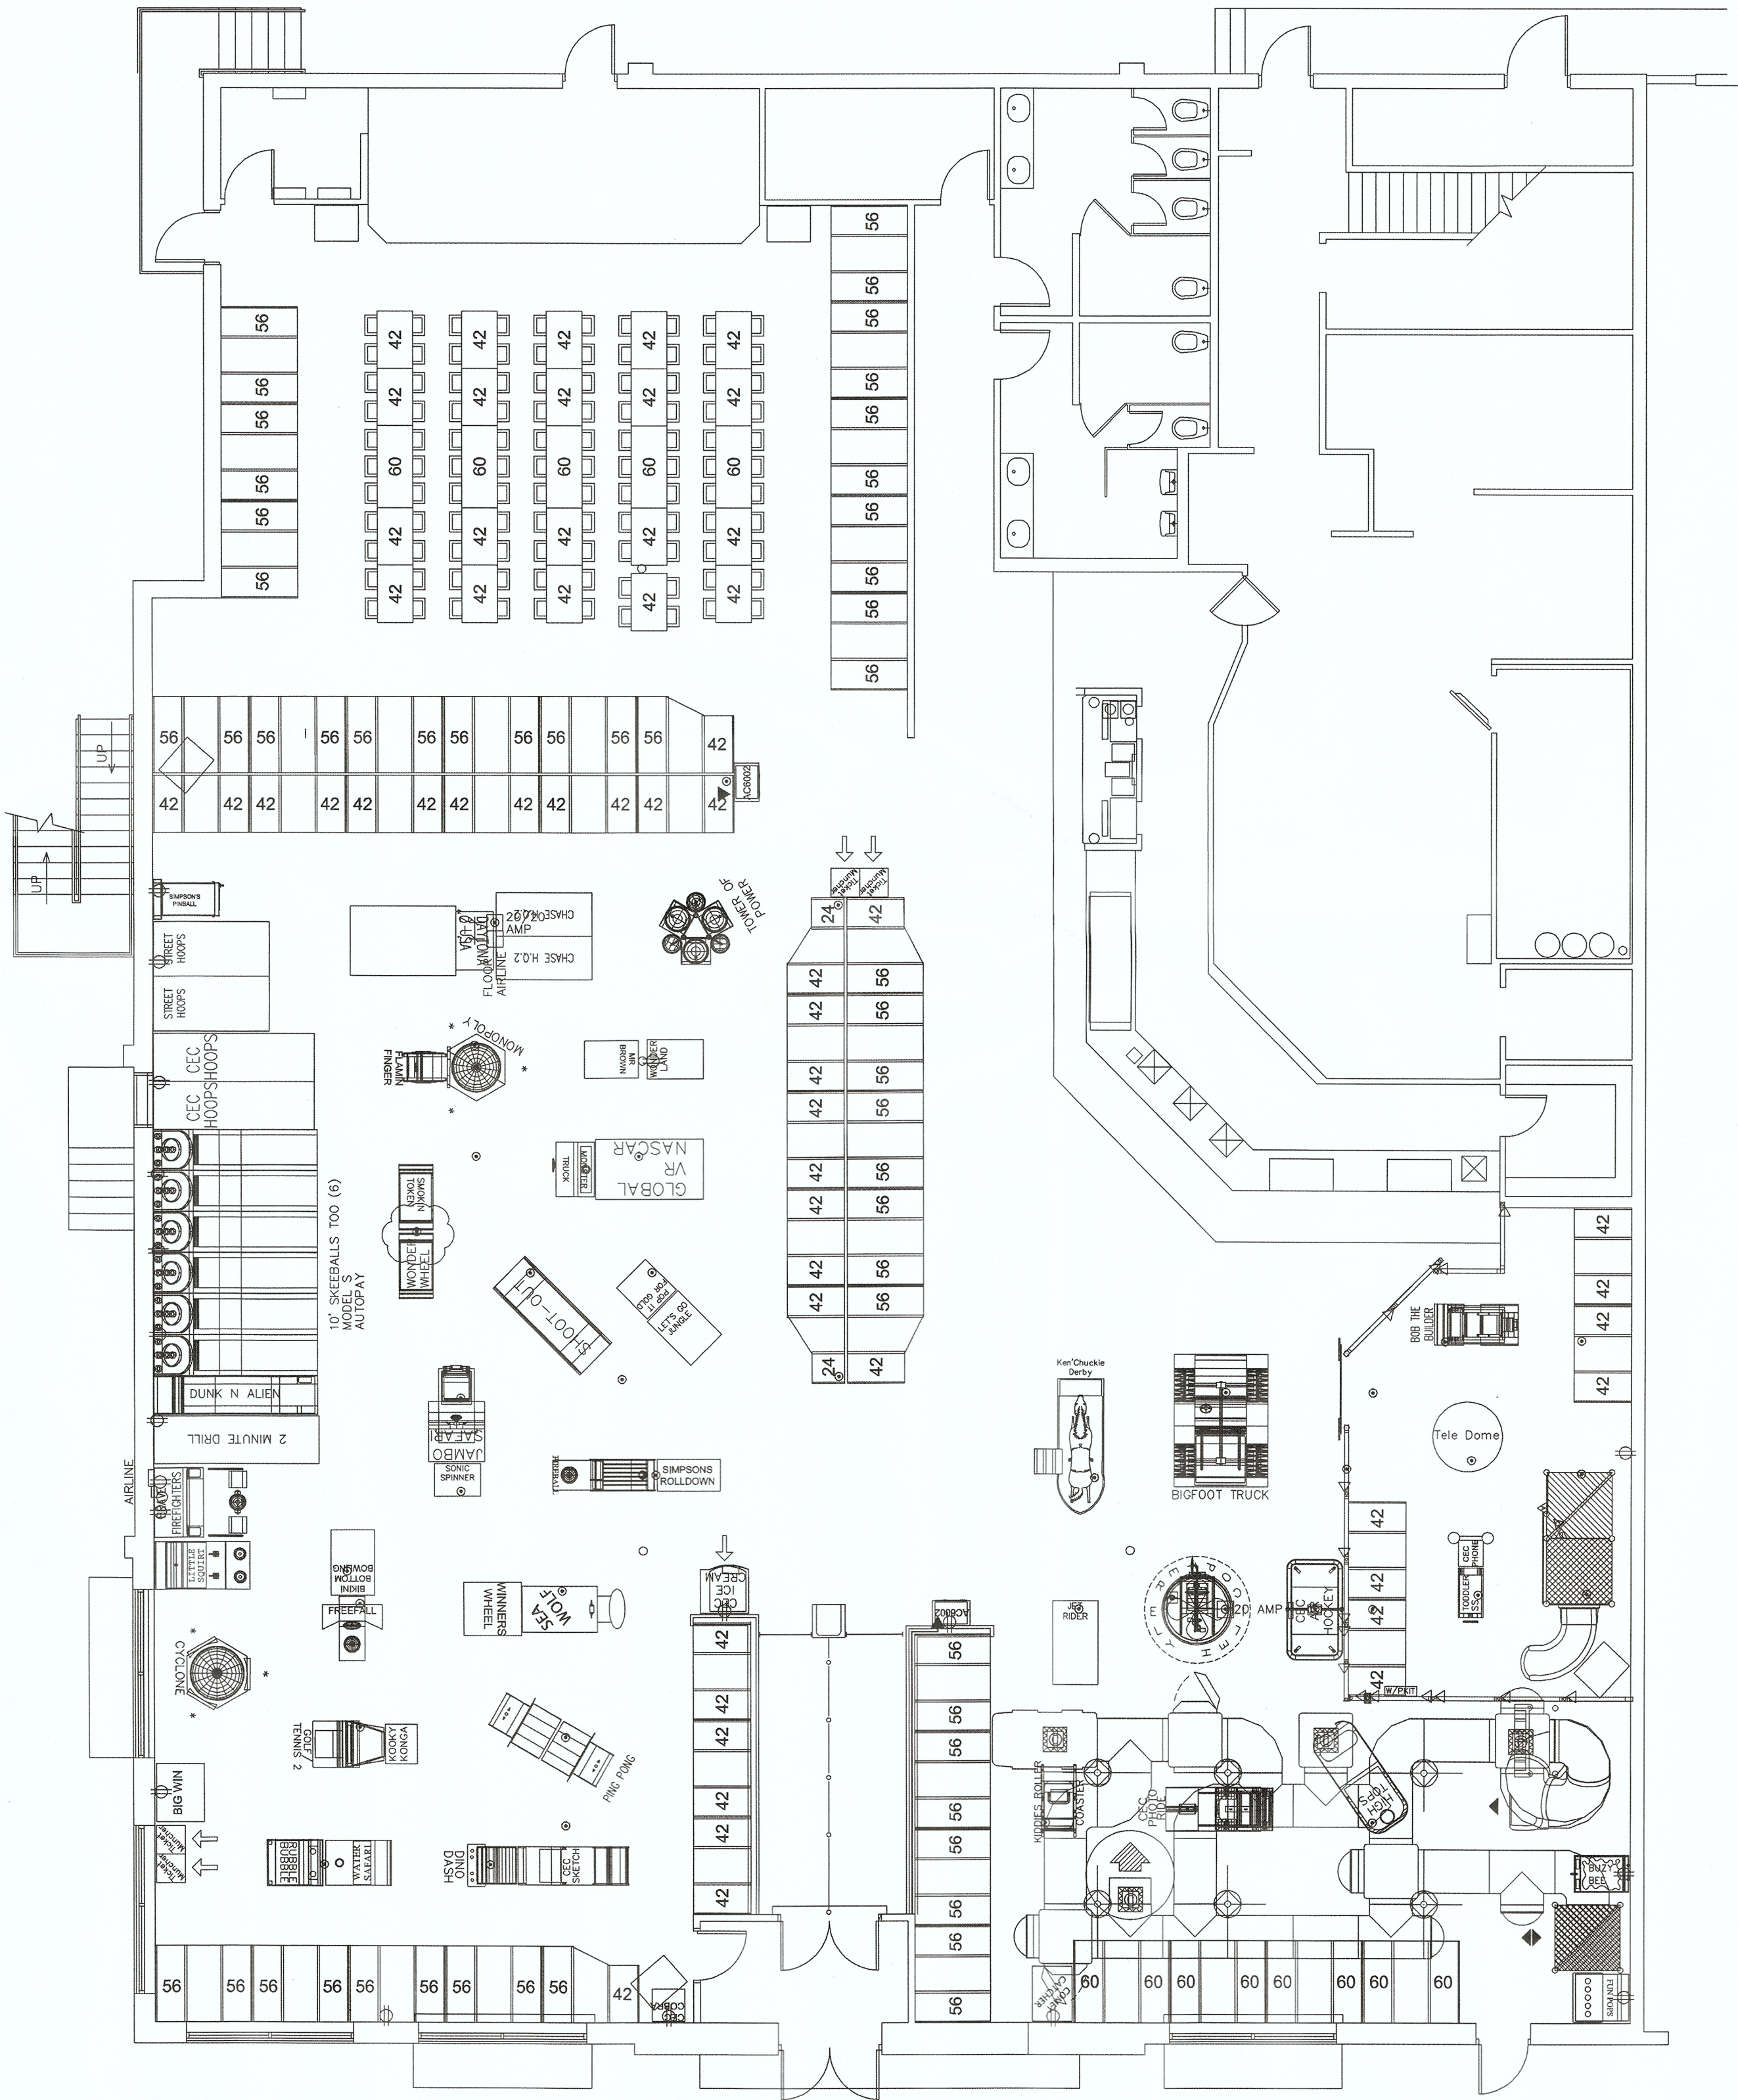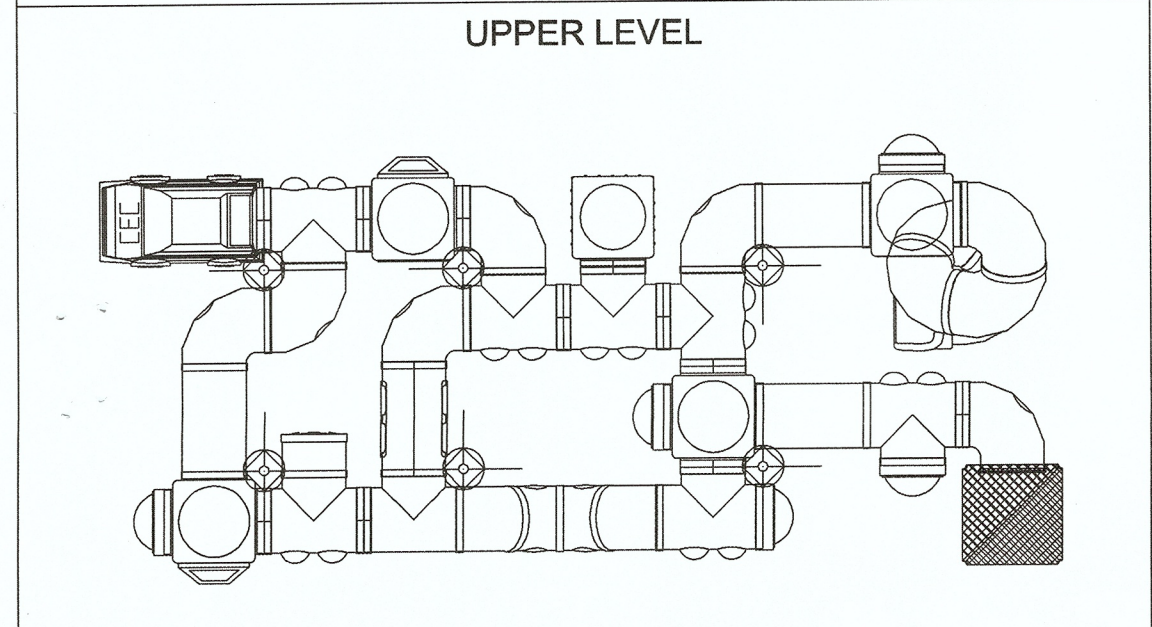

GAMES COLOR LEGEND	
RED	EXISTING GAMES
BLUE	TRANSFER
GREEN	NEW GAMES
LT. MAGENTA	EXPANSION

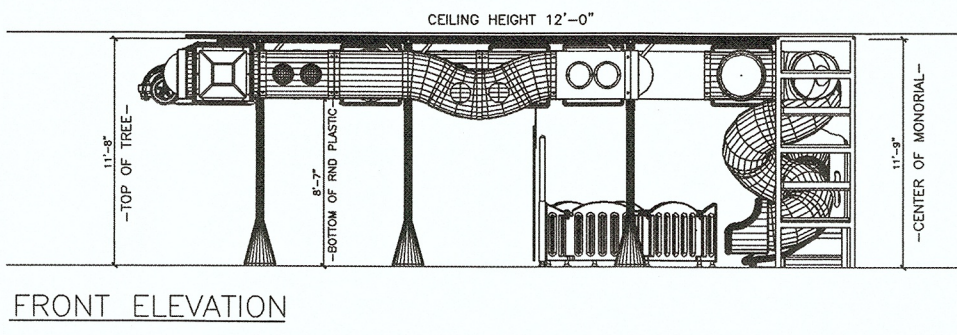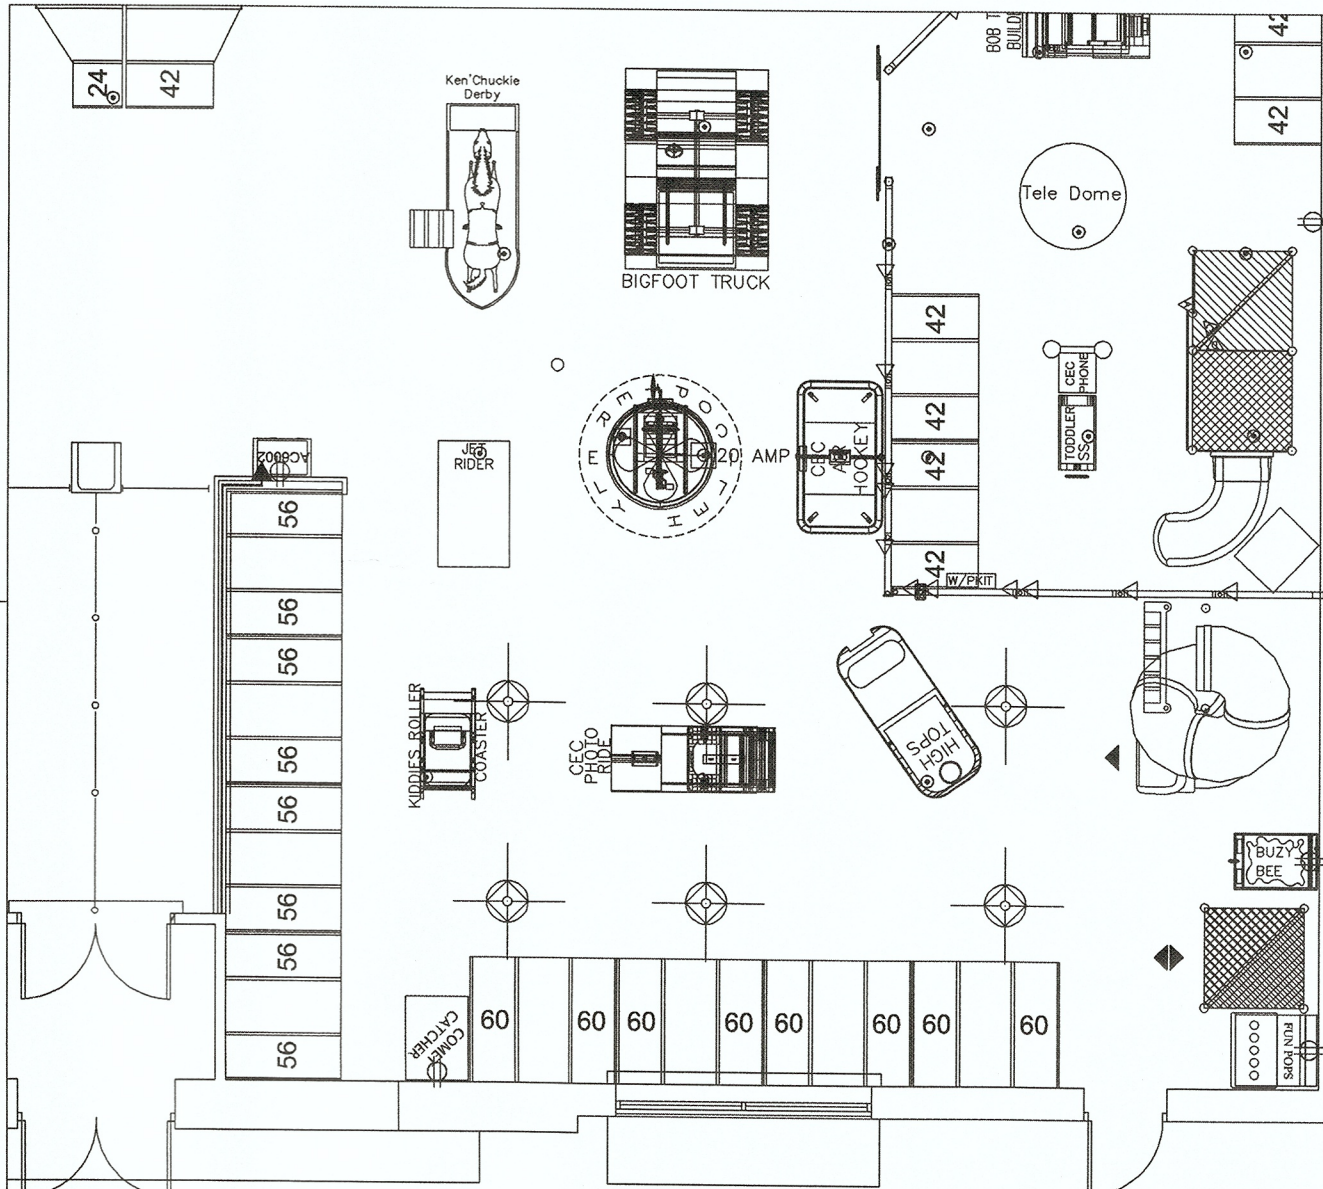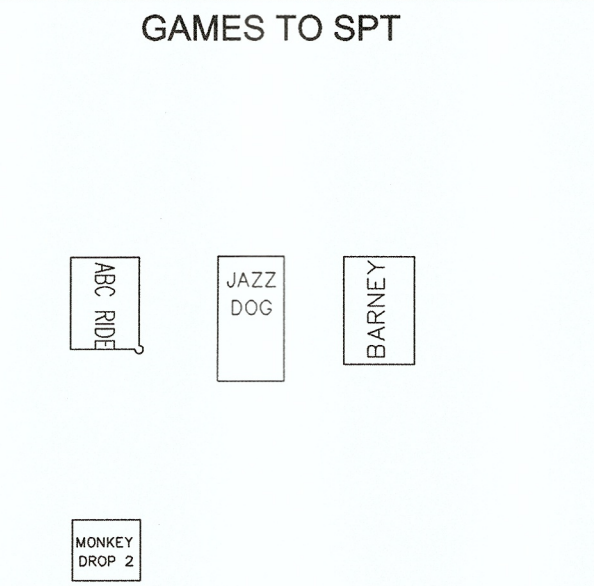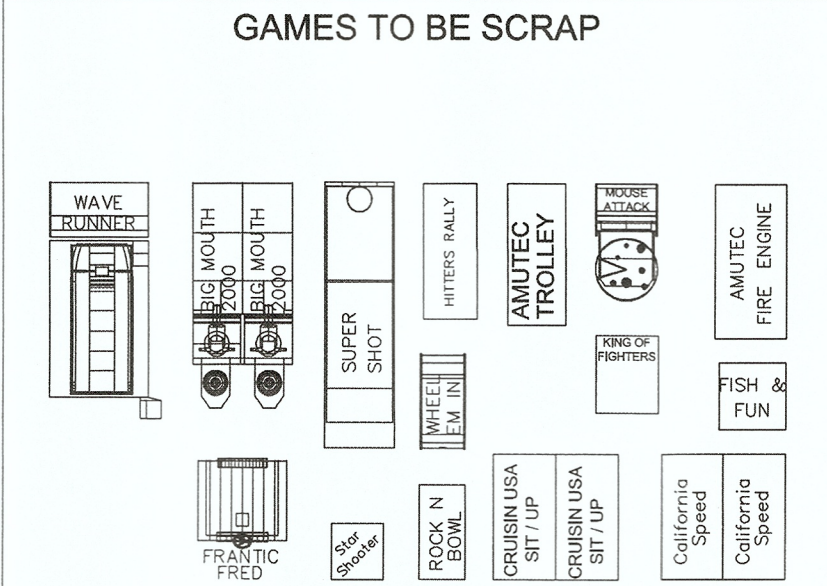

SCOPE NOTES:

1. MAJOR REMODEL

APPROVAL:



THESE DOCUMENTS ARE THE SOLE PROPERTY OF C.E.C. ENTERTAINMENT, INC. ANY COPIING OR USE OF THESE DOCUMENTS FOR ANY PURPOSE OTHER THAN CONSTRUCTION OF THIS PROJECT WITHOUT THE EXPRESS WRITTEN PERMISSION OF THE ARCHITECT AND C.E.C. ENTERTAINMENT, INC. IS PROHIBITED.

CHUCK E. CHEESE'S PIZZA NO. 305											
C.E.C. ENTERTAINMENT, INC.											
4441 WEST AIRPORT FREEWAY											
IRVING, TEXAS 75062											
BELLEVUE, WA											
GAMES PLAN											
BALL CRAWL SQUARE FOOTAGE: 538											
TOTAL WALL LINEAR FOOTAGE: 168'-6"											
SQUARE FOOTAGE		KIDDIE AREA:		1,392		SQ.FT.		PLAYER CABINETS		PLAYER POSITIONS	
		SKILLS AREA:		2,058		SQ.FT.					
								SKILLS :		48	
								KIDDIE :		6	
								VIDEOS:		21	
TOTAL GAMES AREA:		3,450		SQ.FT.							
TOTAL AREA:		10,534		SQ.FT.							
CEILING HT:		12'-0"						TOTAL CABINETS:		63	
DATE REVISED:										TOTAL POSITIONS:	
										75	
										C-R2	
										REVISION:	

GENERAL PLUMBING NOTES

- AFTER EXAMINATION OF CONTRACT DOCUMENTS AND SITE WORK, THE BIDDER IS REQUIRED, BEFORE SUBMITTING THEIR PROPOSAL, TO VISIT THE SITE AND FAMILIARIZE THEMSELVES WITH THE NATURE AND EXTENT OF THE WORK AND ANY LOCAL CONDITIONS THAT MAY IN ANY MANNER AFFECT THE WORK TO BE DONE AND EQUIPMENT MATERIAL AND LABOR REQUIRED. THEREFORE, SINCE THE WORK INVOLVES EXISTING BUILDINGS, SYSTEMS AND FACILITIES, SPECIAL CONSIDERATION SHALL BE GIVEN TO THE EXAMINATION OF WORKING CONDITIONS, EXISTING FACILITIES AND ALL BUILDING STRUCTURES TO FAMILIARIZE THEMSELVES WITH ALL EXISTING CONDITIONS. SLIGHT VARIATION OF ROUTING AND/OR CONSTRUCTION (SHOULD BE ANTICIPATED BY THIS CONTRACTOR) TO AVOID CONFLICTS WITH OTHER TRADES, ARE EXPRESSLY INCLUDED AS PART OF THE WORK WHENEVER REQUIRED AT NO ADDITIONAL COST TO THE OWNER. NEGLIGENCE ON THE PART OF THE CONTRACTOR WILL IN NO WAY RELIEVE THEM OF THE OBLIGATION AND RESPONSIBILITIES ASSUMED UNDER THIS CONTRACT.
- C.W. & H.W. PIPING SHALL BE COPPER TYPE 'L' ABOVE GRADE, TYPE 'K' BELOW GRADE, WITH 1" THICK FIBERGLASS INSULATION WITH VAPOR BARRIER AND ASJ JACKET.
- WASTE AND VENT LINES TO TIE INTO EXISTING SANITARY DRAINS OF LIKE MATERIAL ABOVE AND BELOW GRADE PUSH-ON JOINT WITH NEOPRENE GASKET UNDERGROUND.
- PROVIDE AIR CHAMBERS AND SHUT OFF VALVES AT EACH PLUMBING FIXTURE WATER SUPPLY.
- FLOOR DRAINS:
RESTROOMS: JOSAM 30003-A-50 WITH NIKALOY STRAINER AND CLEANOUT COVERS: WALL - JOSAM 8600-SS.
- CONTRACTOR SHALL COORDINATE ALL WORK WITH OTHER TRADES.
- ALL PLUMBING PIPING SHALL BE PRESSURE TESTED AND CHLORINATED PER CITY REQUIREMENTS.
- CONTRACTOR SHALL PAY ALL FEES AND RELATED CHARGES FOR PERMITS, LICENSES, ETC. REQUIRED FOR INSTALLATION OF PLUMBING WORK.
- REMOVE AND CAP ALL UNUSED AIRLINES.
- GAS PIPING
A STANDARD WEIGHT SCHD 40 BLACK STEEL PIPE. FITTINGS FOR LINES 1-1/2" AND LARGER SHALL BE WELDED STEEL. FITTINGS FOR LINES 1-1/4" AND SMALLER, EXCEPT WHEN LOCATED IN AIR PLENUMS, MAY BE SCREWED STANDARD WEIGHT BLACK MALLEABLE. ALL GAS PIPING LOCATED IN AIR PLENUMS SHALL BE STANDARD WEIGHT BLACK STEEL W/ STANDARD WEIGHT WELDED TYPE FITTINGS. NO VALVES ARE TO BE LOCATED IN AIR PLENUMS.
B GAS COCK'S 1-1/2" AND SMALLER SHALL BE ALL BRONZE, SCREWED, FLAT HEAD, BRASS PLUG AND WASHER 200 LB. WOG. VALVES 2" AND LARGER ARE TO BE LUBRICATED TYPES, 175 LB. WOG.
C PROVIDE LINE SIZE 6" LONG DIRT LEG AND GAS COCK AT ALL EQUIPMENT CONNECTIONS.
D ALL EQUIPMENT SHALL BE CONNECTED WITH RIGID PIPING AS SPECIFIED ABOVE, FLEXIBLE CONNECTORS ARE NOT ACCEPTABLE.
E PROVIDE UNION AT ALL EQUIPMENT CONNECTIONS.
F PROVIDE SUPPORT FOR ALL GAS PIPING ON ROOF WITH PREMANUFACTURED SUPPORTS BY MIRO INDUSTRIES OR EQUAL MANUFACTURER.
G PAINT ALL GAS PIPE EXPOSED. PIPING TO HAVE RUST PREVENTATIVE PRIME COAT AND TWO COATS OF ENAMEL. COLOR AS SELECTED BY ARCHITECT.
H TEST GAS PIPING SYSTEM PER LOCAL GAS COMPANY REQUIREMENTS.

GENERAL FIRE SPRINKLER NOTES


- CONTRACTOR SHALL PROVIDE DRAWINGS AND HYDRAULIC CALCULATIONS OF THE ENTIRE SYSTEM MODIFICATION SIGNED AND SEALED BY THE FIRE SPRINKLER ENGINEER OF RECORD (SPRINKLER CONTRACTOR ENGINEER).
- THE ENTIRE SPACE SHALL BE FIRE SPRINKLERED IN ACCORDANCE WITH NFPA, LOCAL AND STATE BUILDING CODES AND BUILDING OWNER'S INSURANCE UNDERWRITERS.
- CONTRACTOR SHALL COORDINATE EXACT LOCATION OF ALL FIRE MAINS AND SPRINKLER HEADS WITH OTHER TRADES.
- CONTRACTOR SHALL COORDINATE ALL THEIR WORK WITH OTHER TRADES AND FIELD CONDITIONS.
- FIRE SPRINKLER SYSTEM IS EXISTING IN THE SPACE. CONTRACTOR SHALL REUSE, RE-WORK OR ADD TO THE EXISTING SYSTEM AS NECESSARY TO COORDINATE WITH NEW REFLECTED CEILING PLAN AND NOTE 2.
- SPRINKLER HEADS SHALL BE: (AS APPROVED BY TENANT'S LANDLORD AND LOCAL FIRE MARSHALL)
A. TOTALLY CONCEALED TYPE FOR FINISHED AREAS, COLOR OF COVER PLATE TO BE SELECTED BY ARCHITECT.
B. CHROME PLATED WITH CHROME PLATED ESCUTCHEON PLATE FOR SIDEWALLS. SIDEWALL HEADS SHALL BE INSTALLED SO THAT TOP OF ESCUTCHEON PLATE IS MINIMUM 6" BELOW FINISHED CEILING.
C. BRASS PENDANT FOR UNFINISHED AREAS.
- PROVIDE A PERMANENTLY ATTACHED NAME TAG STATING THE REQUIRED DESIGN CRITERIA FOR EACH HYDRAULICALLY DESIGNED SPRINKLER SYSTEM.
- PROVIDE FIRE EXTINGUISHERS PER NFPA #10 AS APPROVED BY LANDLORD AND LOCAL FIRE MARSHALL.

MECHANICAL CODED NOTES


- RELOCATE EXISTING DIFFUSER TO NEW GRID LOCATION SHOWN. EXTEND DUCT AS REQUIRED TO MAKE FINAL CONNECTION AND SEAL AIR TIGHT. CLEAN AND PAINT DIFFUSERS TO MATCH NEW CEILING. FIELD VERIFY EXACT REQUIREMENTS.
- NEW CEILING AREA INDICATED ON PLANS. HVAC CONTRACTOR TO PROVIDE NEW DUCTWORK AS INDICATED. SEE ARCHITECTURAL PLANS FOR EXACT CEILING, STRUCTURE & JOIST HEIGHTS.
- NEW CEILING AREA INDICATED ON PLANS. SPRINKLER CONTRACTOR TO MODIFY EXISTING SYSTEM TO PROVIDE COVERAGE IN NEW AREA. PROVIDE ALL SPRINKLER BRANCHES AND HEADS AS REQUIRED TO COMPLY WITH STATE AND LOCAL FIRE CODES. FIELD VERIFY EXACT REQUIREMENTS.
- NEW AIRLINE LOCATION. SEE ARCH GAME PLAN FOR EXACT LOCATION. PLUMBING CONTRACTOR TO PROVIDE NEW AIRLINE DROP OFF EXISTING AIRLINE MAIN AND PROVIDE ALL REQUIRED FITTINGS AND SHUTOFFS TO MAKE FULLY FUNCTIONAL. COORDINATE WITH STORE TECHNICIAN FOR EXACT REQUIREMENTS. ROUTE NEW AIRLINE IN WALL AND EXTEND IN SAME TRENCH AS ELECTRICAL CONDUIT. DO NOT RUN AIRLINE EXPOSED FROM CEILING. ROUTE NEW LINE IN PVC SLEEVE BELOW FLOOR.
- EXISTING SPRINKLER HEAD AND DROP TO BE RELOCATED TO NEW LOCATION INDICATED IN MODIFIED CEILING AREA. ALL SPRINKLER WORK TO BE COMPLETED BY A LICENSED SPRINKLER CONTRACTOR. SPRINKLER CONTRACTOR TO PROVIDE ANY AND ALL SPRINKLER DRAWINGS REQUIRED BY THE LOCAL BUILDING DEPARTMENT.
- PLUMBING CONTRACTOR TO REPLACE EXISTING COUNTER TOP LAV WITH NEW UNDER COUNTER LAV'S AND TIE-IN TO (E) SANITARY CONNECTIONS. CONNECT EXISTING HOT AND COLD WATER LINES TO NEW FAUCETS.
- P.C. TO FULLY INSPECT EXISTING FIXTURES AND REMOVE ALL CAULKING/ SEALANT AND RECAULK APPLIED TO ALL LAVATORIES.
- EXISTING RTU TO REMAIN AND BE REUSED. FIELD VERIFY EXACT LOCATION AND REQUIREMENTS.

MECHANICAL & PLUMBING PLAN

SCALE: 1/8"=1'-0"

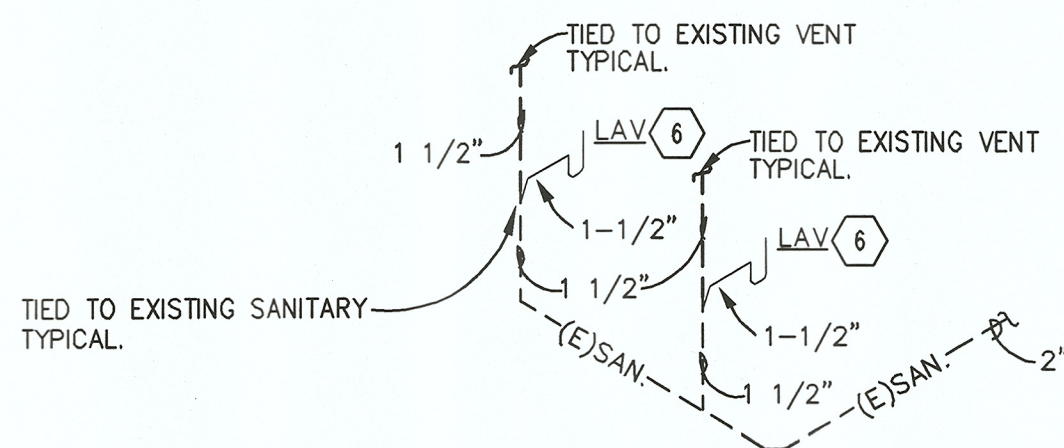

PLUMBING STACK 'A'
SCALE: N.T.S.

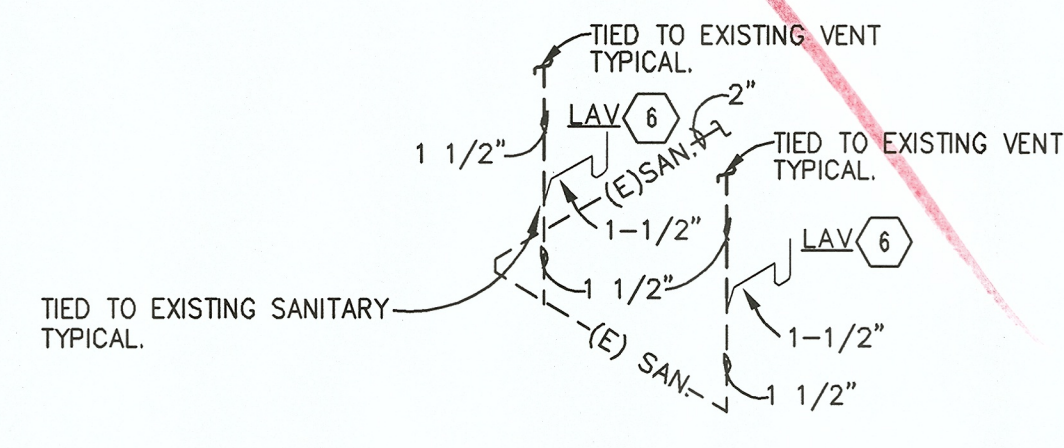

PLUMBING STACK 'B'
SCALE: N.T.S.

		PLUMBING FIXTURE SCHEDULE				REMARKS
MARK	FIXTURE	MANUFACTURER AND MODEL NO.	CW	HW	WASTE	
LAV	LAVATORY	UNDERCOUNTER SINK SPECIFIED BY C.E.C. WITH NEW AMERICAN STANDARD MONTERREY #5502.170 FAUCET OR EQUAL	1/2"	1/2"	1-1/2"	1-1/4"
						UNDERCOUNTER LUCERNE VITREOUS CHINA WITH CENTER FAUCET HOLE, FAUCET WITH 1-1/4" TAIL PIECE, 17 GA. "P" TRAP. SINK MODEL, COLOR AND TYPE SPECIFIED BY OWNER. COORDINATE WITH THE OWNER'S CONSTRUCTION MANAGER IN FIELD FOR FURTHER INFORMATION.

SEPARATE APPROVALS & PERMITS
REQUIRED FOR ELECTRICAL-
MECHANICAL-PLUMBING


#305 BELLEVUE, WA
CHUCKECHEESE'S
MINOR BUILDING REMODEL
2239 148TH AVE., BELLEVUE, WASHINGTON 98007



PROJ NO.	27923
DRAWN	KRT
CHECKED	DWM
CHECK SET	05.15.08
BID/PERMIT	06.16.08
REVISION	
REVISION	
CONSTRUCTION	
REVISION	
REVISION	
REVISION	
DRAWING TITLE	
MECHANICAL PLAN	

ptm
NSULTANTS INC.

Mechanical
Electrical
Plumbing
Engineering

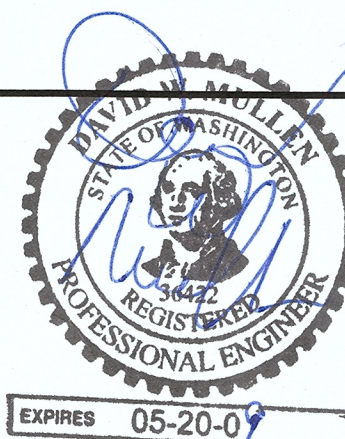

Ph: 740.420.0804 Fax: 740.420.0907
eMail: ptmconsultants@earthlink.net
1130 S. Court St. Suite: 209
Circleville, Ohio 43113

EXPIRES 05-20-09

RECEIVED
JUL 9 2 008
PERMIT PROCESSING

These plans are © 2005 of
Cohen Architectural Group P.C. and are an
instrument of service and the property of the
Architect. and may not be duplicated, disclosed,
or reproduced without the written consent of the
Architect. Copyright and infringement will be
enforced and prosecuted.

7552 East Hampden Avenue
Suite 425
Denver, Colorado 80231
(303) 743-1002
CAHEN ARCHITECTURAL GROUP P.C.

ENGINEERING GENERAL NOTES

GENERAL NOTES

- E.C. RESPONSIBLE TO SECURE AND PAY FOR ALL PERMITS, ADHERE TO ALL STATE, LOCAL AND NATIONAL ELECTRIC CODES, AND SCHEDULE INSPECTION TIMES AS TO NOT DELAY JOB PROGRESS.
- COORDINATE ALL WORK WITH OTHER TRADES AND ARCHITECTURAL DRAWINGS TO ELIMINATE CONFLICTS ON THE JOB.
- PERFORM ALL WORK IN A NEAT AND PROFESSIONAL MANNER, AND SUPPLY ALL NEW EQUIPMENT AND ACCESSORIES (UL LISTED).
- SUBMIT SHOP DRAWINGS AND OPERATION MANUALS OF ALL EQUIPMENT AND ACCESSORIES FOR OWNER APPROVAL, PRIOR TO STARTING WORK.
- ALL LOW VOLTAGE AND LINE VOLTAGE WIRING TO BE IN CONDUIT OR MC CABLE.
- ALL ELECTRICAL PANELS TO BE BASED ON SQUARE "D" OR EQUAL BY G.E. OR ITE SIEMENS. ALL CIRCUIT BREAKERS SHALL BE BOLT-ON TYPE CIRCUIT BREAKERS. ALL ELECTRICAL EQUIPMENT SHALL BE NEW, SPECIFICATION GRADE AND BEAR UNDERWRITER'S LABORATORY LABEL.
- ALL PENETRATIONS OF WALL, ROOF AND CEILINGS TO BE SEALED AS REQUIRED WITH FIRE SEALANT TO MAINTAIN FIRE RATING AS REQUIRED. ALL ROOF PENETRATIONS, IF REQUIRED, ARE TO BE COORDINATED WITH THE DESIGNATED ROOFING CONTRACTOR.
- MINIMUM WIRE SIZE SHALL BE COOPER #12 AWG, WITH TYPE TW, THW, THWN-THHN INSULATION. ALUMINUM WIRING IS NOT PERMITTED. INCANDESCENT FIXTURE WIRING SHALL BE RATED FOR 150 DEGREES C. BRANCH CIRCUIT HOMERUNS OVER 125' SHALL BE MINIMUM #10 AWG.
- FLEXIBLE CONDUIT TO BE MC CABLE (NO BX). ALUMINUM CONDUIT IS NOT PERMITTED. FLEXIBLE CONDUIT SHALL BE USED FOR FINAL CONNECTIONS TO INTERIOR LIGHTING FIXTURES AND EQUIPMENT. MAXIMUM LENGTH OF FLEXIBLE CONDUIT SHALL BE 6'-0" IN NO CASE MAY EMT OR FLEXIBLE CONDUIT RUN FROM FIXTURE WITHOUT THE USE OF OUTLET BOXES.
- ALL WIRING SHALL BE COPPER AND SHALL BE COLOR-CODED AS FOLLOWS:

120/208 VOLT SYSTEM:

NEUTRAL - WHITE
PHASE A OR L1 - BLACK
PHASE B OR L2 - RED
PHASE C OR L3 - BLUE
GROUND - GREEN

- PROVIDE FLEXIBLE CONDUIT FOR ALL VIBRATING EQUIPMENT, NOT TO EXCEED 3 FT. MINIMUM SIZE OF CONDUIT SHALL BE 1/2" FOR INDIVIDUAL LIGHT FIXTURE CONNECTIONS AND 3/4" FOR ALL OTHER LOCATIONS.
- ALL ELECTRICAL WIRING SHALL BE INSTALLED IN CONDUIT. BRANCH CIRCUITS SHALL BE INSTALLED IN GALVANIZED EMT CONDUIT. CONDUIT MAY NOT BE RUN IN OR THROUGH ANY DUCTWORK. SPACE ABOVE CEILING IS USUALLY A RETURN AIR PLENUM. ALL ELECTRICAL WIRING (INCLUDING TELEPHONE AND CONTROL WIRING) SHALL BE INSTALLED IN CONDUIT. TYPE MC (METAL CLAD) CABLE, MAY BE USED WHEN APPROVED BY LOCAL JURISDICTION ALL CONDUIT AND WIRING SHALL BE CONCEALED IN WALLS AND CEILINGS.
- CONDUIT AND OUTLETS SHOWN TO BE INSTALLED IN FLOOR MAY REQUIRE REMOVAL OF CONCRETE SLAB OR ROUTING OF CONDUIT UNDER FLOOR IN SPACE BELOW. COORDINATE INSTALLATION WITH GENERAL CONTRACTOR AND LANDLORD.
- BALANCE ALL PANELS (NEW AND/OR REUSED) TO WITHIN 7% OF EACH PHASE LEG. REWORK EXISTING PANELS, IF APPLICABLE, INCLUDING REUSE AND REMOVAL OF EXISTING CIRCUIT BREAKERS.
- PROVIDE LABELS AND TAGS FOR ALL PANELS AND SWITCHGEAR EQUIPMENT. PROVIDE TYPED DIRECTORY OF ALL CIRCUITS LABELED BY ROOM NUMBER OR NAME.
- RECEPTACLE MOUNTING HEIGHTS SHALL BE 18" A.F.F., UNLESS NOTED OTHERWISE. VERIFY TYPE AND LOCATIONS OF RECEPTABLES WITH EQUIPMENT MANUFACTURER DRAWINGS AND ARCHITECT'S ELEVATIONS/DETAILS/SECTIONS/SCHEDULES, IF APPLICABLE.
- ALL DEVICES ARE TO BE WHITE UNLESS OTHERWISE NOTED. ALL OUTLET COVER PLATES ARE TO BE PLASTIC AND WHITE IN COLOR UNLESS NOTED OTHERWISE.
- CIRCUIT ALL EMERGENCY LIGHT FIXTURES AHEAD OF ANY LOCAL SWITCHING, PER N.E.C. 701-11(F). ALL EMERGENCY LIGHT FIXTURES SHALL BE DUAL CIRCUIT TYPE WITH A POWER FEED FROM 120/277 VOLT CIRCUIT AND ANOTHER FROM BATTERY BACK-UP.
- ELECTRICAL EQUIPMENT EXPOSED TO WEATHER CONDITIONS SHALL BE WEATHER-PROOF TYPE. CONDUIT EXPOSED TO WEATHER CONDITIONS OR IN CONTACT WITH CONCRETE SHALL BE GALVANIZED HEAVY WALL STEEL WITH APPROVED WEATHER-PROOF FITTINGS.
- IF APPLICABLE, TRANSFORMER NEUTRALS SHALL BE SECURELY GROUNDED TO THE BUILDING STEEL OR COLD WATER PIPE PER NEC AND LOCAL CODE REQUIREMENTS. INSTALL TRANSFORMERS ON VIBRATION INSULATION PADS.
- IF APPLICABLE, DISCONNECT SWITCHES SHALL BE GENERAL DUTY WITH APPROPRIATE NEMA ENCLOSURES. A LINE VOLTAGE, HORSEPOWER RATED, DISCONNECT SWITCH SHALL BE INSTALLED ADJACENT TO EACH MOTOR, WEATHERPROOF TYPE, IF APPLICABLE.
- SEALTITE AND LIQUIDTITE FLEXIBLE CONDUIT SHALL NOT EXCEED 6 FT. IN LENGTH AND SHALL HAVE A COPPER GROUNDING CONDUCTOR EITHER INSIDE OR OUTSIDE THE CONDUIT.
- REFER TO MECHANICAL DRAWINGS FOR EXACT LOCATION OF MECH. EQUIPMENT. AND REFER TO ONE LINE DIAGRAM FOR ELECTRICAL CONNECTIONS/REQUIREMENTS.
- ALL TEMP. WIRING SHALL BE REMOVED WHEN PERMANENT POWER IS AVAILABLE.
- VISIT JOB SITE PRIOR TO BIDDING TO BECOME AWARE OF EXISTING CONDITIONS, POINT OF SERVICE AND SERVICE WIRING REQUIREMENTS.
- IF INSTALLATION VARIES FROM THE CONTRACT DRAWINGS, THE GENERAL CONTRACTOR WILL BE RESPONSIBLE FOR OBTAINING "AS BUILT" DRAWINGS FROM THE SUBCONTRACTOR AND SUBMITTING TO OWNER.
- ALL ELECTRICAL WORK SHALL COMPLY WITH THE REQUIREMENTS OF THE NATIONAL ELECTRIC CODE (N.E.C.), AND NFPA 70, AND DOCUMENTATION APPROVING THIS WORK MUST BE PROVIDED BY AN APPROVED ELECTRICAL INSPECTION AGENCY.
- ELECTRICAL CONTRACTOR IS RESPONSIBLE TO INQUIRE WITH LOCAL AUTHORITIES, SPRINKLER CONTRACTOR AND OTHER APPLICABLE REPRESENTATIVES ON ANY FIRE ALARM SYSTEM IN USE AT THE STORE AT THE TIME OF THE BID. IF THE FIRE ALARM SYSTEM IS EXISTING OR REQUIRED THE E.C. IS RESPONSIBLE FOR ANY MODIFICATION AND SYSTEM DESIGN REQUIREMENTS TO MAKE THE NEW OR EXISTING SYSTEM CODE COMPLIANT AND PROVIDE F.A. SYSTEM WIRING MODIFICATIONS AND DEVICES TO FACILITATE THE NEW STORE LAYOUT. THE ELECTRICAL CONTRACTOR IS RESPONSIBLE TO INFORM THE GENERAL CONTRACTOR AND INCLUDE ALL COSTS AS A SEPARATE LINE ITEM IN THE BID. NO ADDITIONAL MONEYS SHALL BE AWARDED FOR TIE-IN AND FIRE ALARM REQUIREMENTS TO THE STORE AND LANDLORD'S FIRE ALARM SYSTEM AND THAT IS NEW OR IN EXISTENCE AT THE TIME OF THE BID, WITHOUT A SEPARATE LINE ITEM COST FOR THE FIRE ALARM SYSTEM AT THE TIME OF THE BID.

GENERAL NOTES

E.C. TO VERIFY THAT ALL FLOOR OUTLETS HAVE BRASS COVERS. ONLY REPLACE THE EXISTING EXPOSED BROKEN BRASS FLOOR ELECTRICAL OUTLETS ONCE THE GAMES ARE INSTALLED. RELOCATING OUTLET COVERS WITH MISSING DOORS TO UNDERNEATH GAMES IS ACCEPTABLE. E.C. TO REPLACE ANY EXPOSED ELECTRICAL WALL OUTLETS WITH GRAY SAFETY OUTLETS AND COVERS.

REFER TO ARCHITECTURAL FLOOR PLAN A2.0 FOR FLOOR BOX RECEPTACLE LOCATIONS AND DIMENSIONS FOR GAMES ON WALL. COORDINATE ALL UNDER FLOOR WORK WITH LANDLORD AND SITE.

E.C. TO FIELD VERIFY EXISTING CONDITION AND NOTIFY ENGINEER AND CONSTRUCTION MGR. IF CONDITIONS DIFFER FROM INDICATED ON PLAN. INCLUDE SEPARATE LINE ITEM COST TO MODIFY ANY EXISTING CONDITIONS IN VIOLATION OF NEC.

E.C. TO FIELD VERIFY IF EXISTING AND RELOCATE ALL SURVEILLANCE SENSORS/CAMERS OBSTRUCTED BY NEW GAME OR EQUIPMENT LAYOUT.

EXISTING FIRE ALARM SYSTEM TO REMAIN IF APPLICABLE. E.C. TO FIELD VERIFY EXISTING DEVICE LOCATIONS AND RELOCATE AND/OR DEVICES AS REQUIRED DUE TO NEW ARCHITECTURAL LAYOUT. INCLUDE COST OF PROVIDING CODE COMPLIANT DRAWINGS FOR FIRE ALARM SYSTEM RE-WORK AND MODIFICATION.


E.C. TO REMOVE ALL POWER POLES, UNUSED RECEPTABLES AND JUNCTION BOXES THROUGHOUT. MOVE ANY WIREMOLD OR SURFACE MOUNTED ELECTRICAL EQUIPMENT INTO WALLS WHERE APPLICABLE.

E.C. TO REMOVE ALL EXISTING TV MONITORS FROM SKILLS AND KIDIE AREA. DISCONNECT ELECTRICAL CONDUIT AND FEEDERS AND REMOVE BACK TO SOURCE. DISCONNECT TV CABLE BACK TO J-BOX. PATCH AND REPAIR WALL AS REQUIRED. COORDINATE WITH CEC GENERAL MANAGER TO LEAVE AT STORE.

CODED NOTES

- E.C. TO FIELD VERIFY ALL CIRCUIT REQUIREMENTS WITH OWNER AND/OR EQUIPMENT ON SITE PRIOR TO INSTALLATION. E.C. TO VERIFY CIRCUIT BREAKERS IN EXISTING PANELS ARE AVAILABLE AND SIZE COORDINATES WITH EQUIPMENT.
- 3/4" PVC CONDUIT UNDER FLOOR AND SLAB TO NEW FLOOR BOX FOR EQUIPMENT. E.C. TO PROVIDE (3) 20A, 120V CIRCUITS (2) #12 & (1) #12 GRD). E.C. TO VERIFY EXACT CIRCUITING REQUIREMENTS FOR CONDUIT RUN SERVING NEW OR RELOCATED EQUIPMENT SHOWN.
- 3/4" PVC CONDUIT UNDER FLOOR AND SLAB TO NEW FLOOR BOX FOR EQUIPMENT. E.C. TO PROVIDE (1) 20A, 120V CIRCUITS (2) #12 & (1) #12 GRD). E.C. TO VERIFY EXACT CIRCUITING REQUIREMENTS FOR CONDUIT RUN SERVING NEW OR RELOCATED EQUIPMENT SHOWN.
- EXISTING FLOOR RECEPTACLE TO BE REMOVED. ELECTRICAL CONTRACTOR TO REMOVE EXISTING FEEDERS AND DISCONNECT BACK TO NEAREST JUNCTION BOX. PATCH AND REPAIR FLOOR AS NECESSARY. VERIFY EXACT LOCATION IN FIELD.
- E.C. TO FIELD VERIFY LOCATION AND PROPER WORKING ORDER OF EXISTING FLOOR RECEPTABLES AND REPLACE FLOOR COVERS WHERE DAMAGED. E.C. TO REMOVE ALL EXPOSED UNUSED EXISTING FLOOR OUTLETS AND WIRING BACK TO PANEL.
- EXISTING ELECTRICAL COMPONENTS TO REMAIN IN THIS AREA NO NEW WORK. PROTECT ALL WIRING AND CONNECTIONS TO EQUIPMENT IN THIS AREA DURING CONSTRUCTION.
- E.C. TO FIELD VERIFY EXACT LOCATION OF FLOOR RECEPTACLE TO BE REUSED. IF EXISTING IN LOCATION INDICATED, E.C. TO REPLACE COMPONENTS AS REQUIRED SEE GENERAL NOTES FOR FLOOR RECEPTACLE REUSE REQUIREMENTS. FLOOR RECEPTABLES ARE TO BE RE-CRUIED AS INDICATED ON PLANS DUE TO NEW GAME LAYOUT AND POWER REQUIREMENTS.
- E.C. TO RELOCATE EXISTING CEILING MOUNTED RECEPTABLES AS SHOWN FOR SKY CRAWL EQUIPMENT. REFER TO ARCH PLANS A3.0 FOR EXACT LOCATION.
- E.C. TO DISCONNECT AND RE-CONNECT WIRING FROM EXISTING MENU BOARDS TO NEW RECESSED MENU BOARDS. MAINTAIN EXISTING CIRCUITRY. IF NOT EXISTING PROVIDE NEW CONDUIT & FEEDERS AND ROUTE TO SPARE 20 AMP BREAKER IN EXISTING PANEL SERVING THE GENERAL AREA.
- E.C. TO ROUTE UNDER FLOOR CONDUIT TO THIS LOCATION AND RUN CONDUITS UP WALL THEN RUN CONDUITS FROM THIS LOCATION TO THE EXISTING PANEL INDICATED. VERIFY EXACT LOCATION AND REQUIREMENTS PRIOR TO BID.
- E.C. TO FIELD VERIFY EXACT LOCATION AND ANY LOCAL/NATIONAL CODE REQUIREMENTS. FOR PROPER CLEARANCE IN FRONT OF PANEL.
- E.C. TO DISCONNECT AND RECONNECT WIRING FROM EXISTING ICE CREAM MACHINE TO THE RELOCATED ICE CREAM MACHINE LOCATION. MAINTAIN EXISTING CIRCUITRY. FIELD VERIFY EXACT LOCATION AND REQUIREMENTS PRIOR TO BID. E.C. TO VERIFY DEDICATED CIRCUIT IS EXISTING IF NOT PROVIDE NEW 120V 20 AMP CIRCUIT.
- E.C. TO COORDINATE WORK TO DISCONNECT AND RECONNECT EXISTING POWER FOR NEW SALAD BAR AND LIGHT AT SNEEZE GUARD. IF NO CIRCUIT IS EXISTING PROVIDE NEW 20A, 120V CIRCUIT.
- 3/4" PVC CONDUIT UNDER SLAB TO NEW FLOOR BOX FOR EQUIPMENT. E.C. TO PROVIDE (3) 20A, 120V CIRCUITS ((6) #12 & (1) #12 GRD). (1) 3/4" DATA CONDUIT MUST BE RUN ACCOMPANYING POWER CONDUIT. FURNISH AND INSTALL DATA WIRING AND EXTEND TO LOCATION DIRECTED BY STORE TECH MANAGER.
- E.C. TO ROUTE 3/4" CONDUIT FOR 20A, 120V CIRCUIT FROM EXISTING PANEL. ROUTE CONDUIT DOWN TO CONNECTING HALF WALL THROUGH HALF WALL TO RECEPTACLE LOCATION SHOWN ON PLAN.
- E.C. TO ROUTE 3/4" CONDUIT FOR 20A, 120V CIRCUIT FROM EXISTING PANEL. (1) 3/4" CONDUIT TO BE RUN IN ADDITION FOR TELE/DATA OUTLET. FURNISH AND INSTALL DATA WIRING AND EXTEND TO LOCATION DIRECTED BY STORE TECH MANAGER. ROUTE CONDUIT DOWN TO CONNECTING HALF WALL THUR HALF WALL TO RECEPTACLE LOCATION SHOWN ON PLAN.
- EXISTING FIRE ALARM PULL STATION. CLEAN & TEST REPLACE IF REQUIRED ELECTRICAL CONTRACTOR TO PROTECT DURING CONSTRUCTION. VERIFY EXACT LOCATION AND REQUIREMENTS PRIOR TO BID.
- EXISTING FIRE ALARM AUDIO/VISUAL DEVICE TO REMAIN. ELECTRICAL CONTRACTOR TO PROTECT DURING CONSTRUCTION. RELOCATE AS REQUIRED CLEAN & TEST REPLACE IF REQUIRED VERIFY EXACT LOCATION AND REQUIREMENTS PRIOR TO BID.
- E.C. TO VERIFY BILL EXCHANGER IS ON DEDICATED 120V 20 AMP CIRCUIT.

EXISTING ELECTRICAL PANELS 'A' AND 'B' ARE LOCATED IN MEZZANINE ABOVE SHOWROOM.

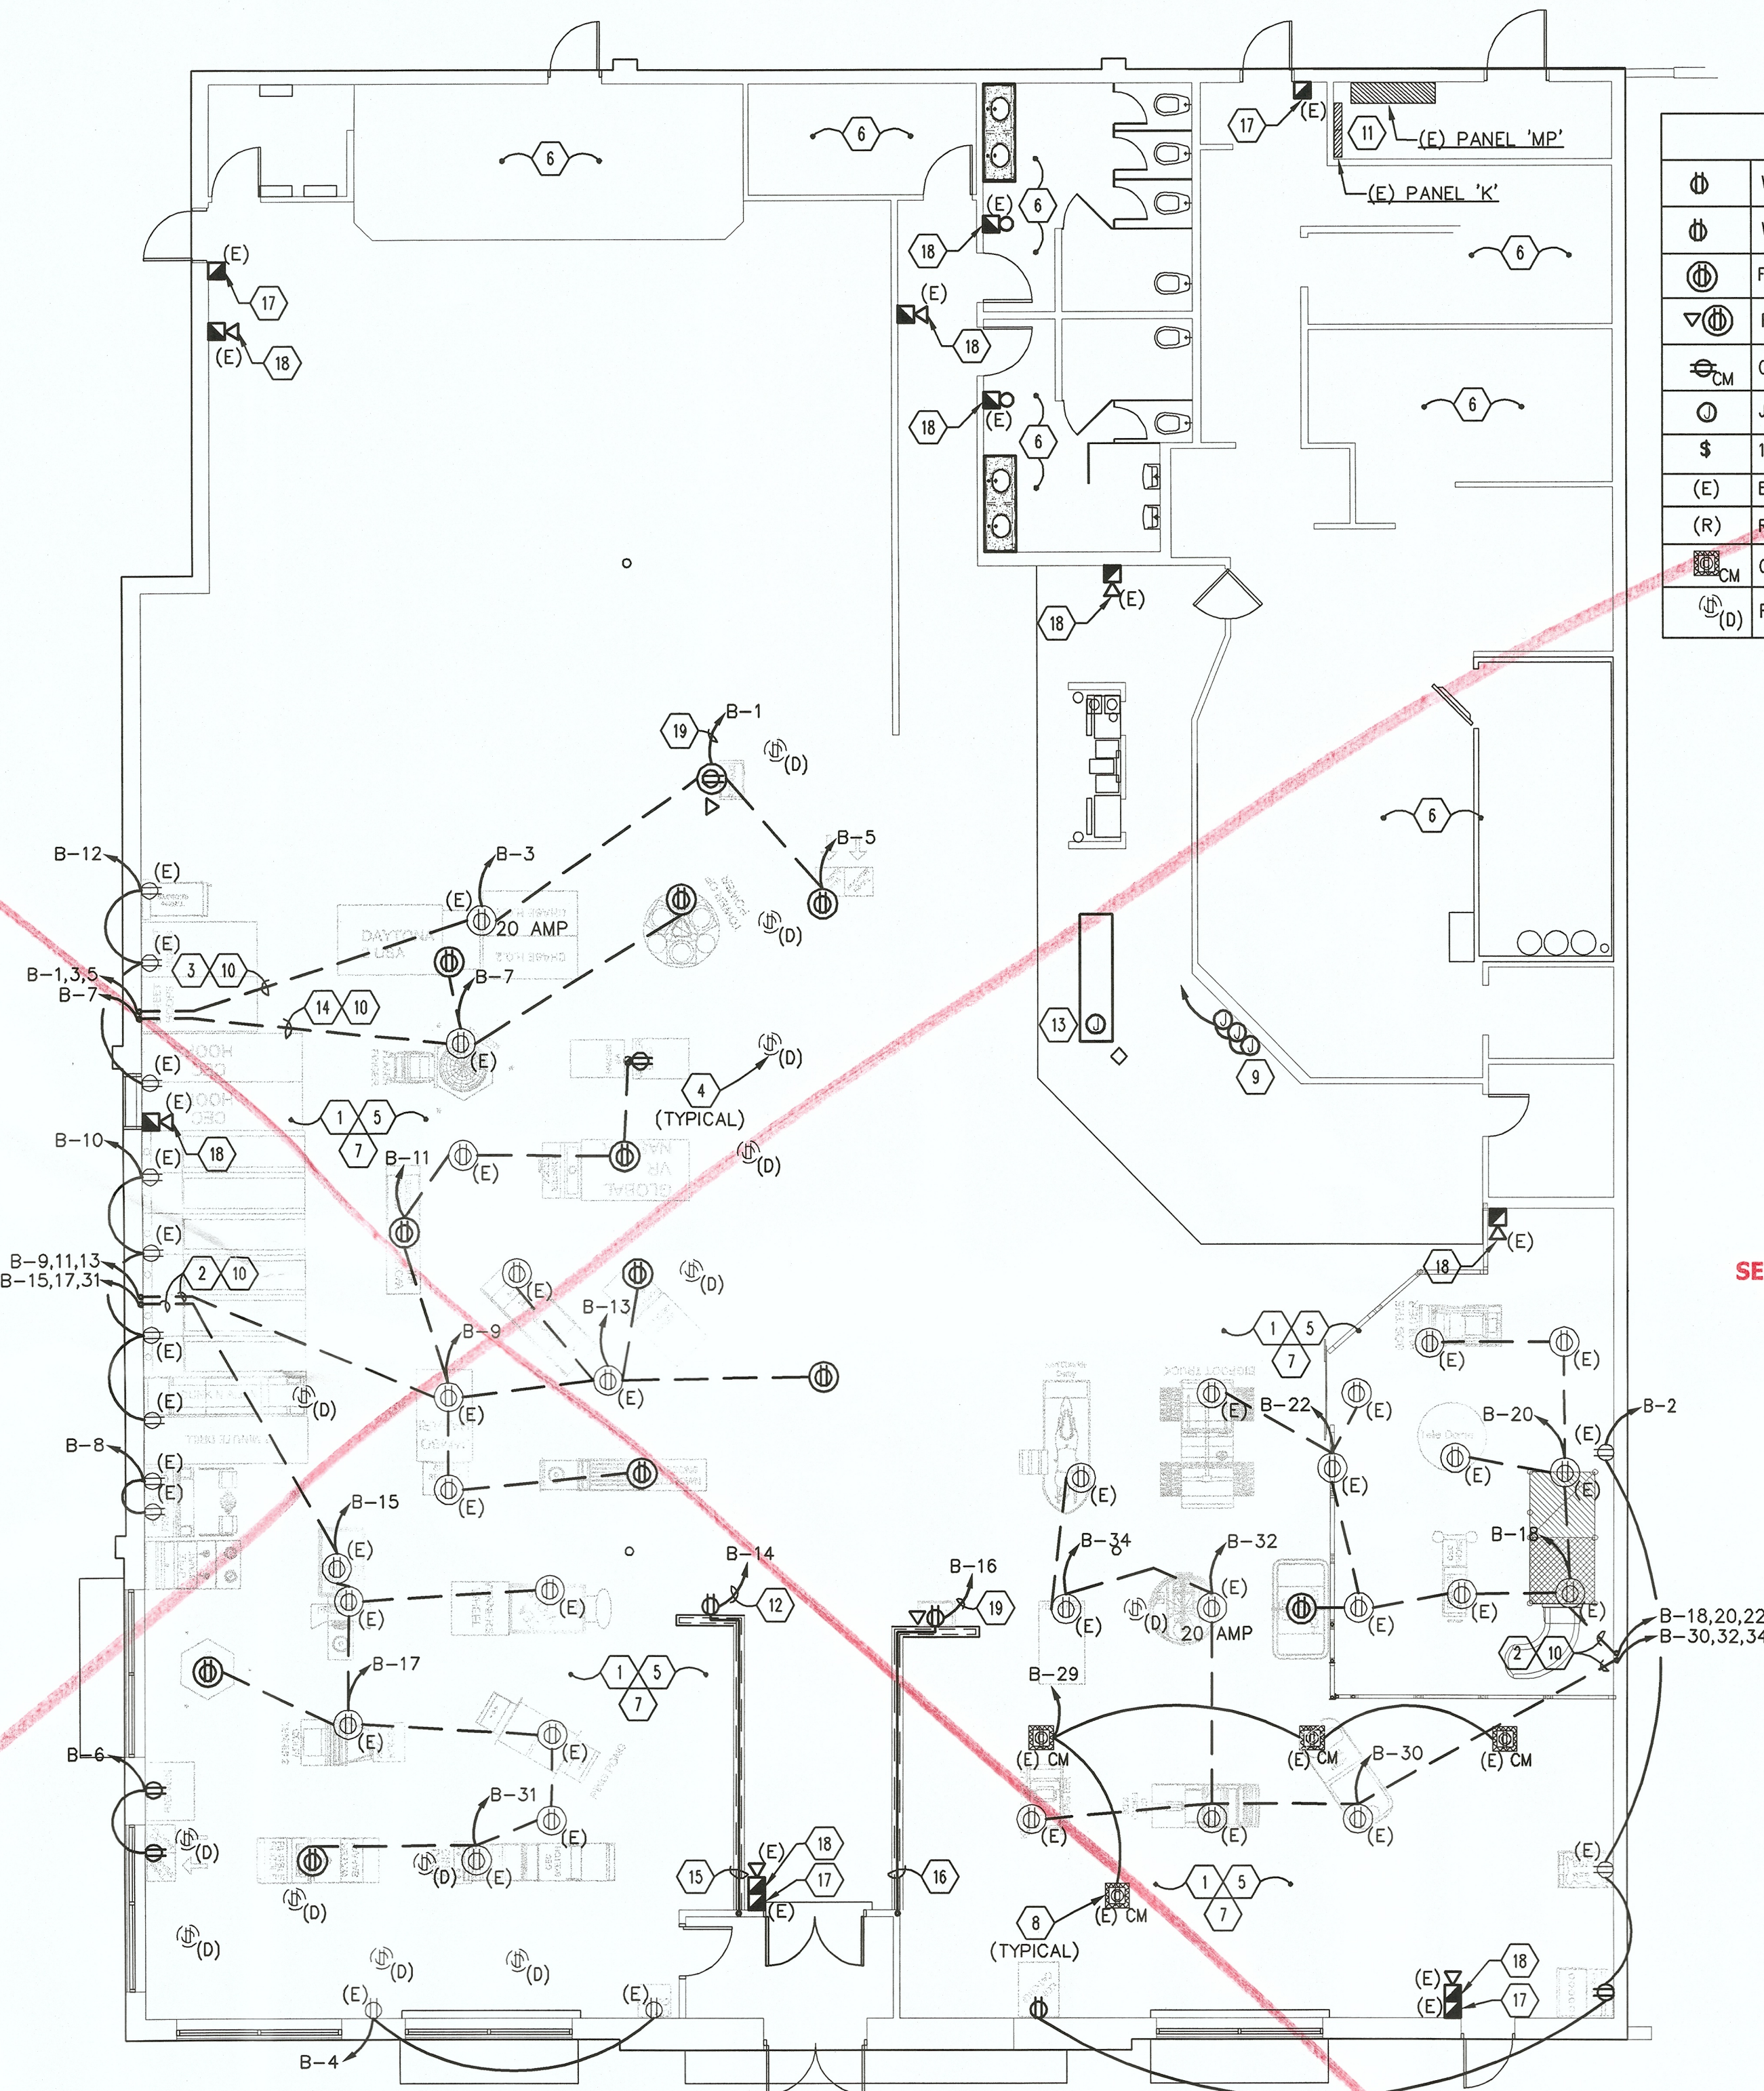

ELECTRICAL POWER PLAN

SCALE: 1/8"=1'-0"

SEPARATE APPROVALS & PERMITS
REQUIRED FOR ELECTRICAL-
MECHANICAL-PLUMBING

ptm
NSULTANTS INC.

Mechanical
Electrical
Plumbing
Engineering

Ph: 740.420.0904 Fax: 740.420.0907
eMail: ptmconsultants@earthlink.net
1139 S. Court St. Suite 209
Circleville, Ohio 43113



RECEIVED
JUL 9 2008

EXPIRES 05-20-07

PERMIT PROCESSING

#305 BELLEVUE, WA
CHUCKECHEESE'S
MINOR BUILDING REMODEL
2239 148TH AVE., BELLEVUE, WASHINGTON 98007



PROJ NO.	27923
DRAWN	KRT
CHECKED	DWM
CHECK SET	05.15.08
BID/PERMIT	06.16.08
REVISION	
REVISION	
CONSTRUCTION	
REVISION	
REVISION	
DRAWING TITLE	POWER PLAN

PERMIT PROCESSING


These plans are © 2005 of
Cahen Architectural Group P.C. and are an
instrument of service and the property of the
Architect, and may not be duplicated, altered,
or reproduced without the written consent of the
Architect. Copyright and infringement will be
enforced and prosecuted.

7535 East Hampden Avenue
Suite 425
Denver, Colorado 80231
(303) 743-0002
CAHEN ARCHITECTURAL GROUP P.C.

TIME CLOCK INFORMATION	
CHANNEL #1:	CONTROLS 1/2 OF GENERAL AREA LIGHTING
CHANNEL #2:	CONTROLS OTHER 1/2 OF GENERAL AREA LIGHTING
CHANNEL #3:	CONTROLS DISPLAY LIGHTING
CHANNEL #4:	CONTROLS EXTERIOR SIGNAGE AND EXTERIOR LIGHTING
NOTES: COORDINATE ALL ON/OFF TIMES OF THE TIME CLOCK WITH CHUCK E CHEESE OPERATIONS MANAGER PRIOR TO CLOSE-OUT.	

4 CHANNEL ASTRONOMICAL TIME CLOCK WITH N.O. CONTACTS RATED @ 10A TO BE TORK MODEL K4002 OR EQUAL WITH REMOTE MANUAL OVERRIDE. MUST BE WEC COMPLIANT. SET OVERRIDE TO 3-HOURS or REQUIRED OVERRIDE TIME PER WASHINGTON ENERGY CODE (WEC).

MANUAL OVERRIDE PUSHBUTTONS MOUNTED NEXT TO LIGHTING CONTROLS. LABEL EACH AS FOLLOWS: 'A' GENERAL LIGHTING OVERRIDE, 'B' SPECIALTY LTG OVERRIDE

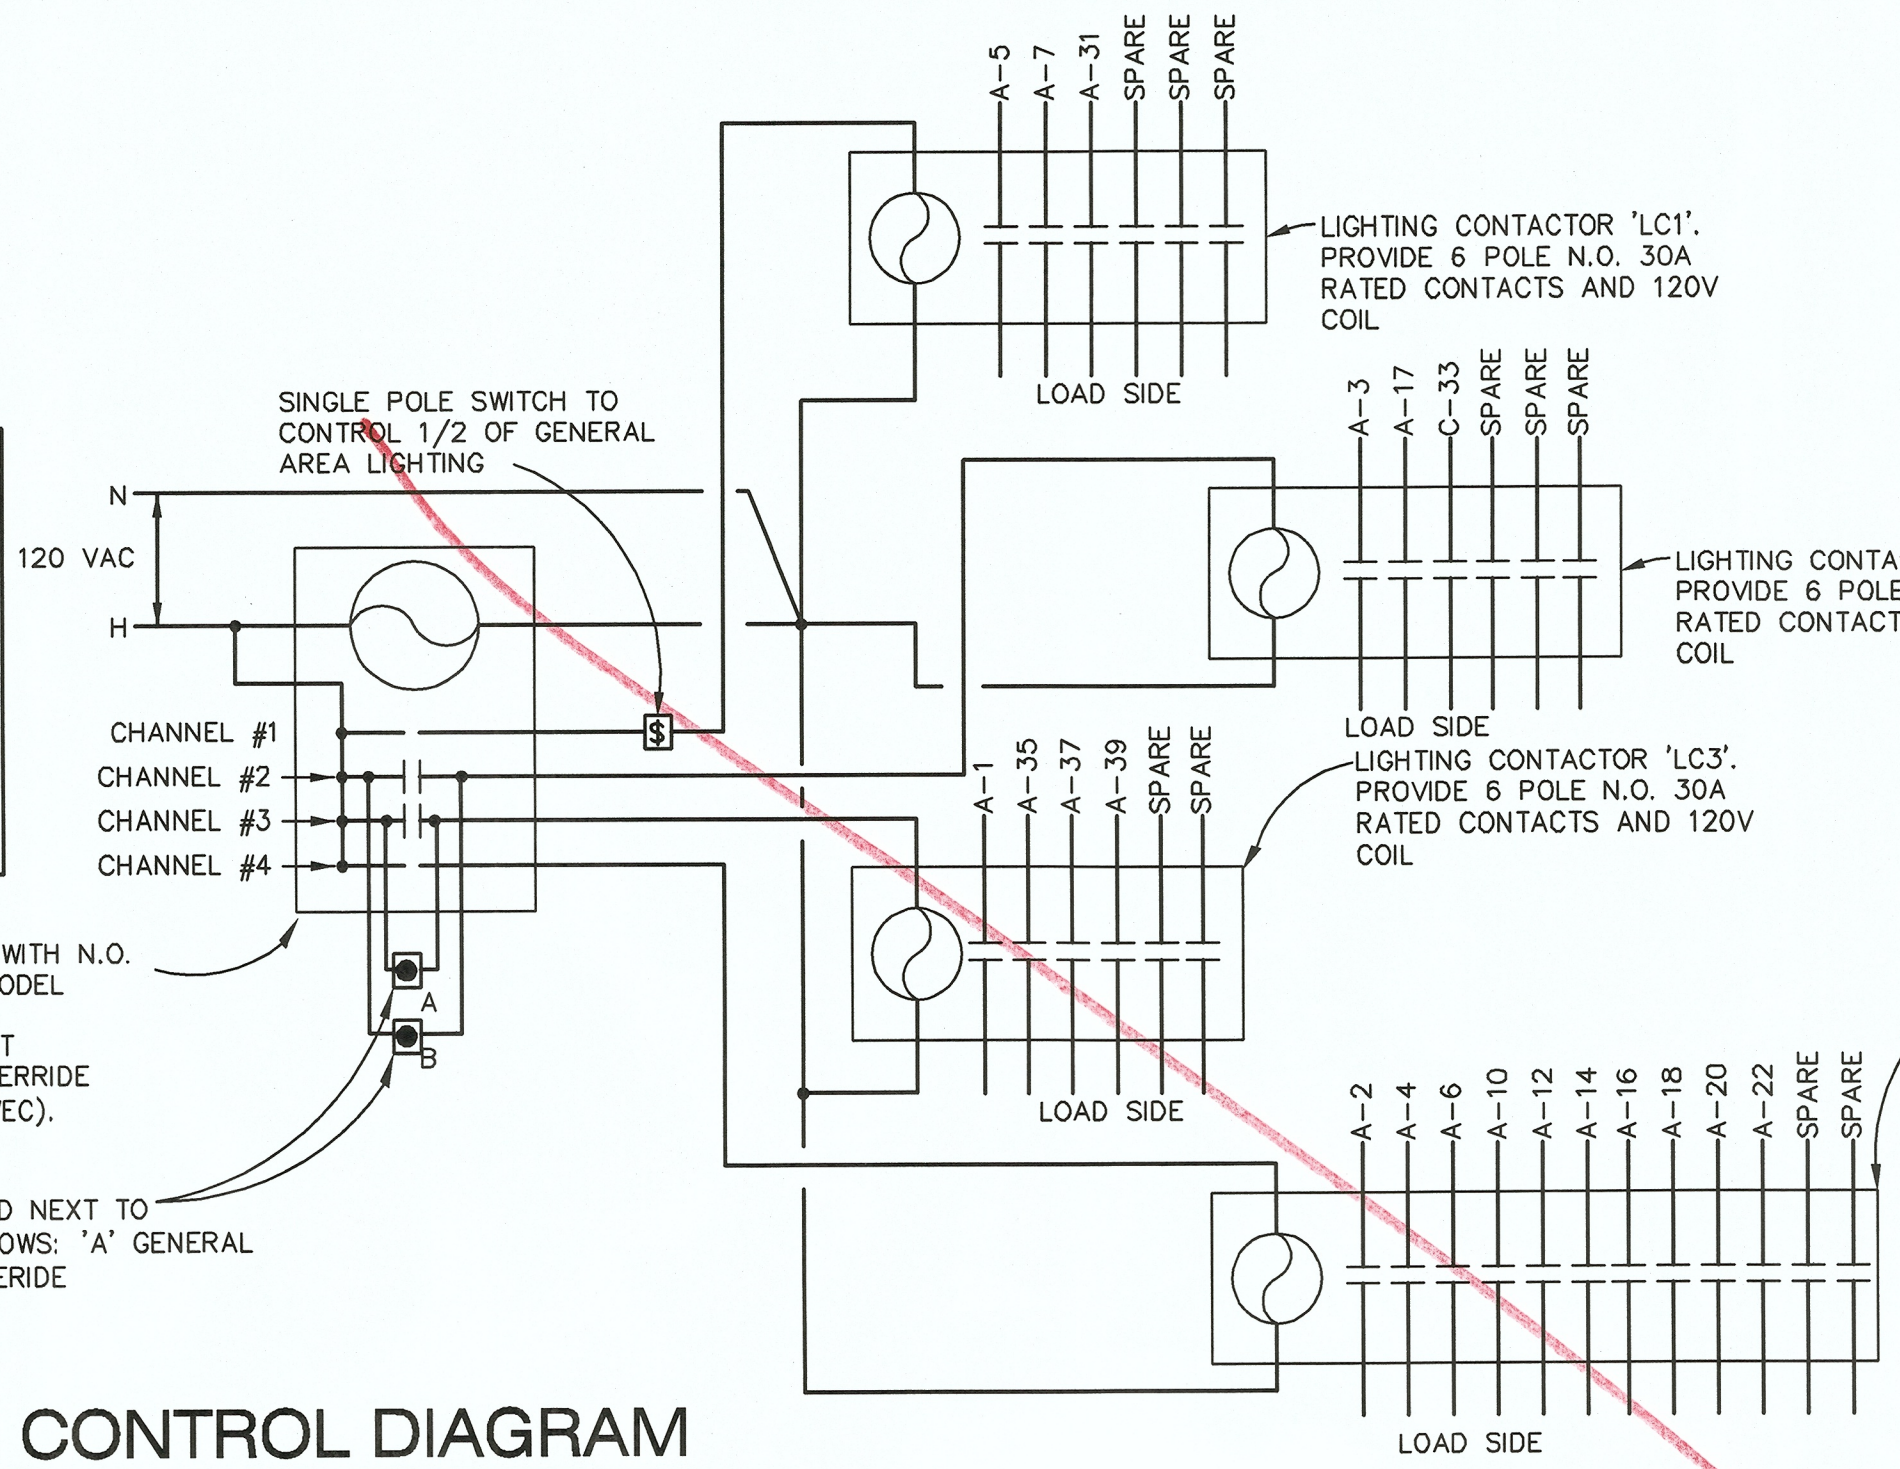

LIGHTING CONTROL DIAGRAM

SCALE: N.T.S.

NOTE:

ELECTRICAL CONTRACTOR MAY REUSE EXISTING LIGHTING CONTROLS PROVIDED THEY COMPLY WITH THE CURRENT WASHINGTON ENERGY CODE REQUIREMENTS AND MEETS THE DESIGN INTENT INDICATED IN DIAGRAM ABOVE. THE ELECTRICAL CONTRACTOR MUST SUBMIT TO ENGINEER A REVISED LIGHTING CONTROL SCHEMATIC FOR APPROVAL AND TO INCORPORATE CHANGES INTO AS-BUILT DRAWINGS FOR THE OWNER. VERIFY EXISTING SYSTEM PRIOR TO BID.

SEPARATE APPROVALS & PERMITS
REQUIRED FOR ELECTRICAL-
MECHANICAL-PLUMBING

EXISTING ELECTRICAL PANELS 'A' AND 'B' ARE LOCATED IN MEZZANINE ABOVE SHOWROOM.


CODED NOTES

- E.C. TO FIELD VERIFY AND IF NOT EXISTING PROVIDE PROPER DISCONNECTING MEANS FOR EXISTING EXTERIOR SIGNS. SIGNS TO BE REPLACED BY SIGN VENDOR. NEW EXTERIOR SIGNS TO BE SUBMITTED UNDER SEPARATE PERMIT. E.C. TO COORDINATE RELOCATION OF EXISTING POWER TO NEW LOCATION WITH SIGN VENDOR. E.C. TO COORDINATE ALL EXTERIOR WORK WITH LANDLORD AND C.M. REUSE EXISTING CIRCUITS.
- EXISTING EXIT/EMERGENCY LIGHT WITH REMOTE HEAD CAPABILITY TO BE REUSED REPLACE IF REQUIRED. TIE TO NEW CIRCUIT A-15.
- E.C. TO FIELD VERIFY IF EXISTING AND IF NOT BRING ALL EMERGENCY AND EGRESS LIGHTS IN OPEN GAME AND DINING AREAS UP TO CODE COMPLIANT LEVEL. VERIFY ALL REQUIREMENTS IF NECESSARY.
- E.C. TO PROVIDE NEW EMERGENCY/EXIT/NL CIRCUIT (A-15) FOR NEW NIGHT LIGHT AND EM/ EXIT LIGHTS IN GAME AND DINING AREAS.
- ROUTE EXISTING CIRCUITRY OR NEW CIRCUIT TO PANEL A, THRU EXISTING CONTRACTOR. CONTROLLED BY TIME CLOCK/ PHOTO CELL CONTROL FOR EXTERIOR SIGNS AND LIGHTING. IF NO ADDITIONAL CONTACTS ARE OPEN IN THE EXISTING CONTRACTOR, PROVIDE NEW CONTRACTOR (# OF POLES REQUIRED TO COMPLETE THE SYSTEM). VERIFY IN FIELD PRIOR TO BID.
- VERIFY IF EXISTING AND IF NOT REPLACE WITH NEW. RELOCATE EXISTING TO NEW LOCATION.
- EXISTING LIGHTING TO REMAIN. CLEAN, RELAMP AND MAINTAIN EXISTING CIRCUIT CONTINUITY.
- ROUTE CIRCUIT THRU LIGHTING CONTACTOR 'LC2' CONTROLLED BY CHANNEL #2 ON TIME CLOCK FOR OTHER 1/2 GENERAL AREA LIGHTING.
- ROUTE CIRCUIT THRU LIGHTING CONTACTOR 'LC1' CONTROLLED BY WALL SWITCH IN SALES AREA AND BY CHANNEL #1 ON TIME CLOCK FOR 1/2 (SWITCHED) GENERAL AREA LIGHTING.
- ROUTE CIRCUIT THRU LIGHTING CONTACTOR 'LC3' CONTROLLED BY CHANNEL #3 ON TIME CLOCK FOR DISPLAY LIGHTING.
- PROVIDE NEW SINGLE POLE WALL SWITCH TO CONTROL 1/2 OF GENERAL LIGHTING.
- LOCATION OF NEW LIGHTING CONTROLS IN COMPLIANCE WITH WASHINGTON ENERGY CODE.
- EXISTING SPEAKERS TO REMAIN OR TO BE RELOCATED TO NEW LOCATION AS SHOWN. INTERCEPT AND EXTEND EXISTING WIRES AND CONDUIT AS NECESSARY TO MAKE A COMPLETE AND FULLY OPERABLE SYSTEM. FIELD VERIFY EXACT LOCATION AND REQUIREMENTS WITH THE G.C. PRIOR TO ROUGH-IN. CLEAN AND MAINTAIN EXISTING CIRCUIT CONTINUITY FOR EXISTING SPEAKERS THAT ARE TO REMAIN.
- EXISTING LIGHTING TO REMAIN. E.C. TO VERIFY LOCAL CODE COMPLIANCE OF LIGHTING AND CONTROLS IN KITCHEN, STORAGE, OFFICE SPACE ETC. NOT AFFECTED BY CONSTRUCTION AND BRING TO CODE COMPLIANCE CONTRACTORS EXPENSE.
- 120X24V LED LIGHT XFMR IN WP ENCLOSURE FURNISHED BY SIGN VENDOR, INSTALLED BY E.C. PROVIDE WP SWITCH TO XFMR PER NEC. FIELD VERIFY ACTUAL LOCATION WITH SIGN VENDOR PRIOR TO INSTALLATION AND C.M. ROUTE CIRCUIT THROUGH CONTRACTOR.
- CONNECT NEW RED DIAMOND LIGHT SCONCES AND RED LIGHT BOXES TO EXISTING CIRCUIT FEEDING EXISTING EXTERIOR DOWN LIGHTS. CIRCUIT NOT TO EXCEED 1920 VA. INTERCEPT AND EXTEND EXISTING WIRES AND CONDUIT AS NECESSARY TO MAKE A COMPLETE AND FULLY OPERABLE SYSTEM. FIELD VERIFY EXACT LOCATION AND REQUIREMENTS WITH THE G.C. PRIOR TO ROUGH-IN.
- E.C. TO TAKE DOWN (E) KID CHECK FIXTURE FOR G.C. TO PAINT AND RELOCATE IN NEW LOCATION. SEE G.I.O FOR PAINT SPECIFICATIONS.
- G.C. TO REMOVE EXISTING SCONCE BOX LIGHT, REMOVE J-BOX AND PULL ALL UNUSED WIRE. PATCH AND REPAIR WALL TO MATCH ADJACENT SURFACE(S) AS REQUIRED.

LEGEND	
SYMBOL	DESCRIPTION
	R2 FIXTURE WITH EMERGENCY BALLAST.
	R2 FIXTURE ON EXIT/EM CIRCUIT, NIGHT LIGHT ONLY
	A1 FIXTURE WITH EMERGENCY BALLAST.
	R1 FIXTURE WITH EMERGENCY BALLAST.
	R1 FIXTURE ON EXIT/EM CIRCUIT, NIGHT LIGHT ONLY

ELECTRICAL LIGHTING PLAN

SCALE: 1/8"=1'-0"

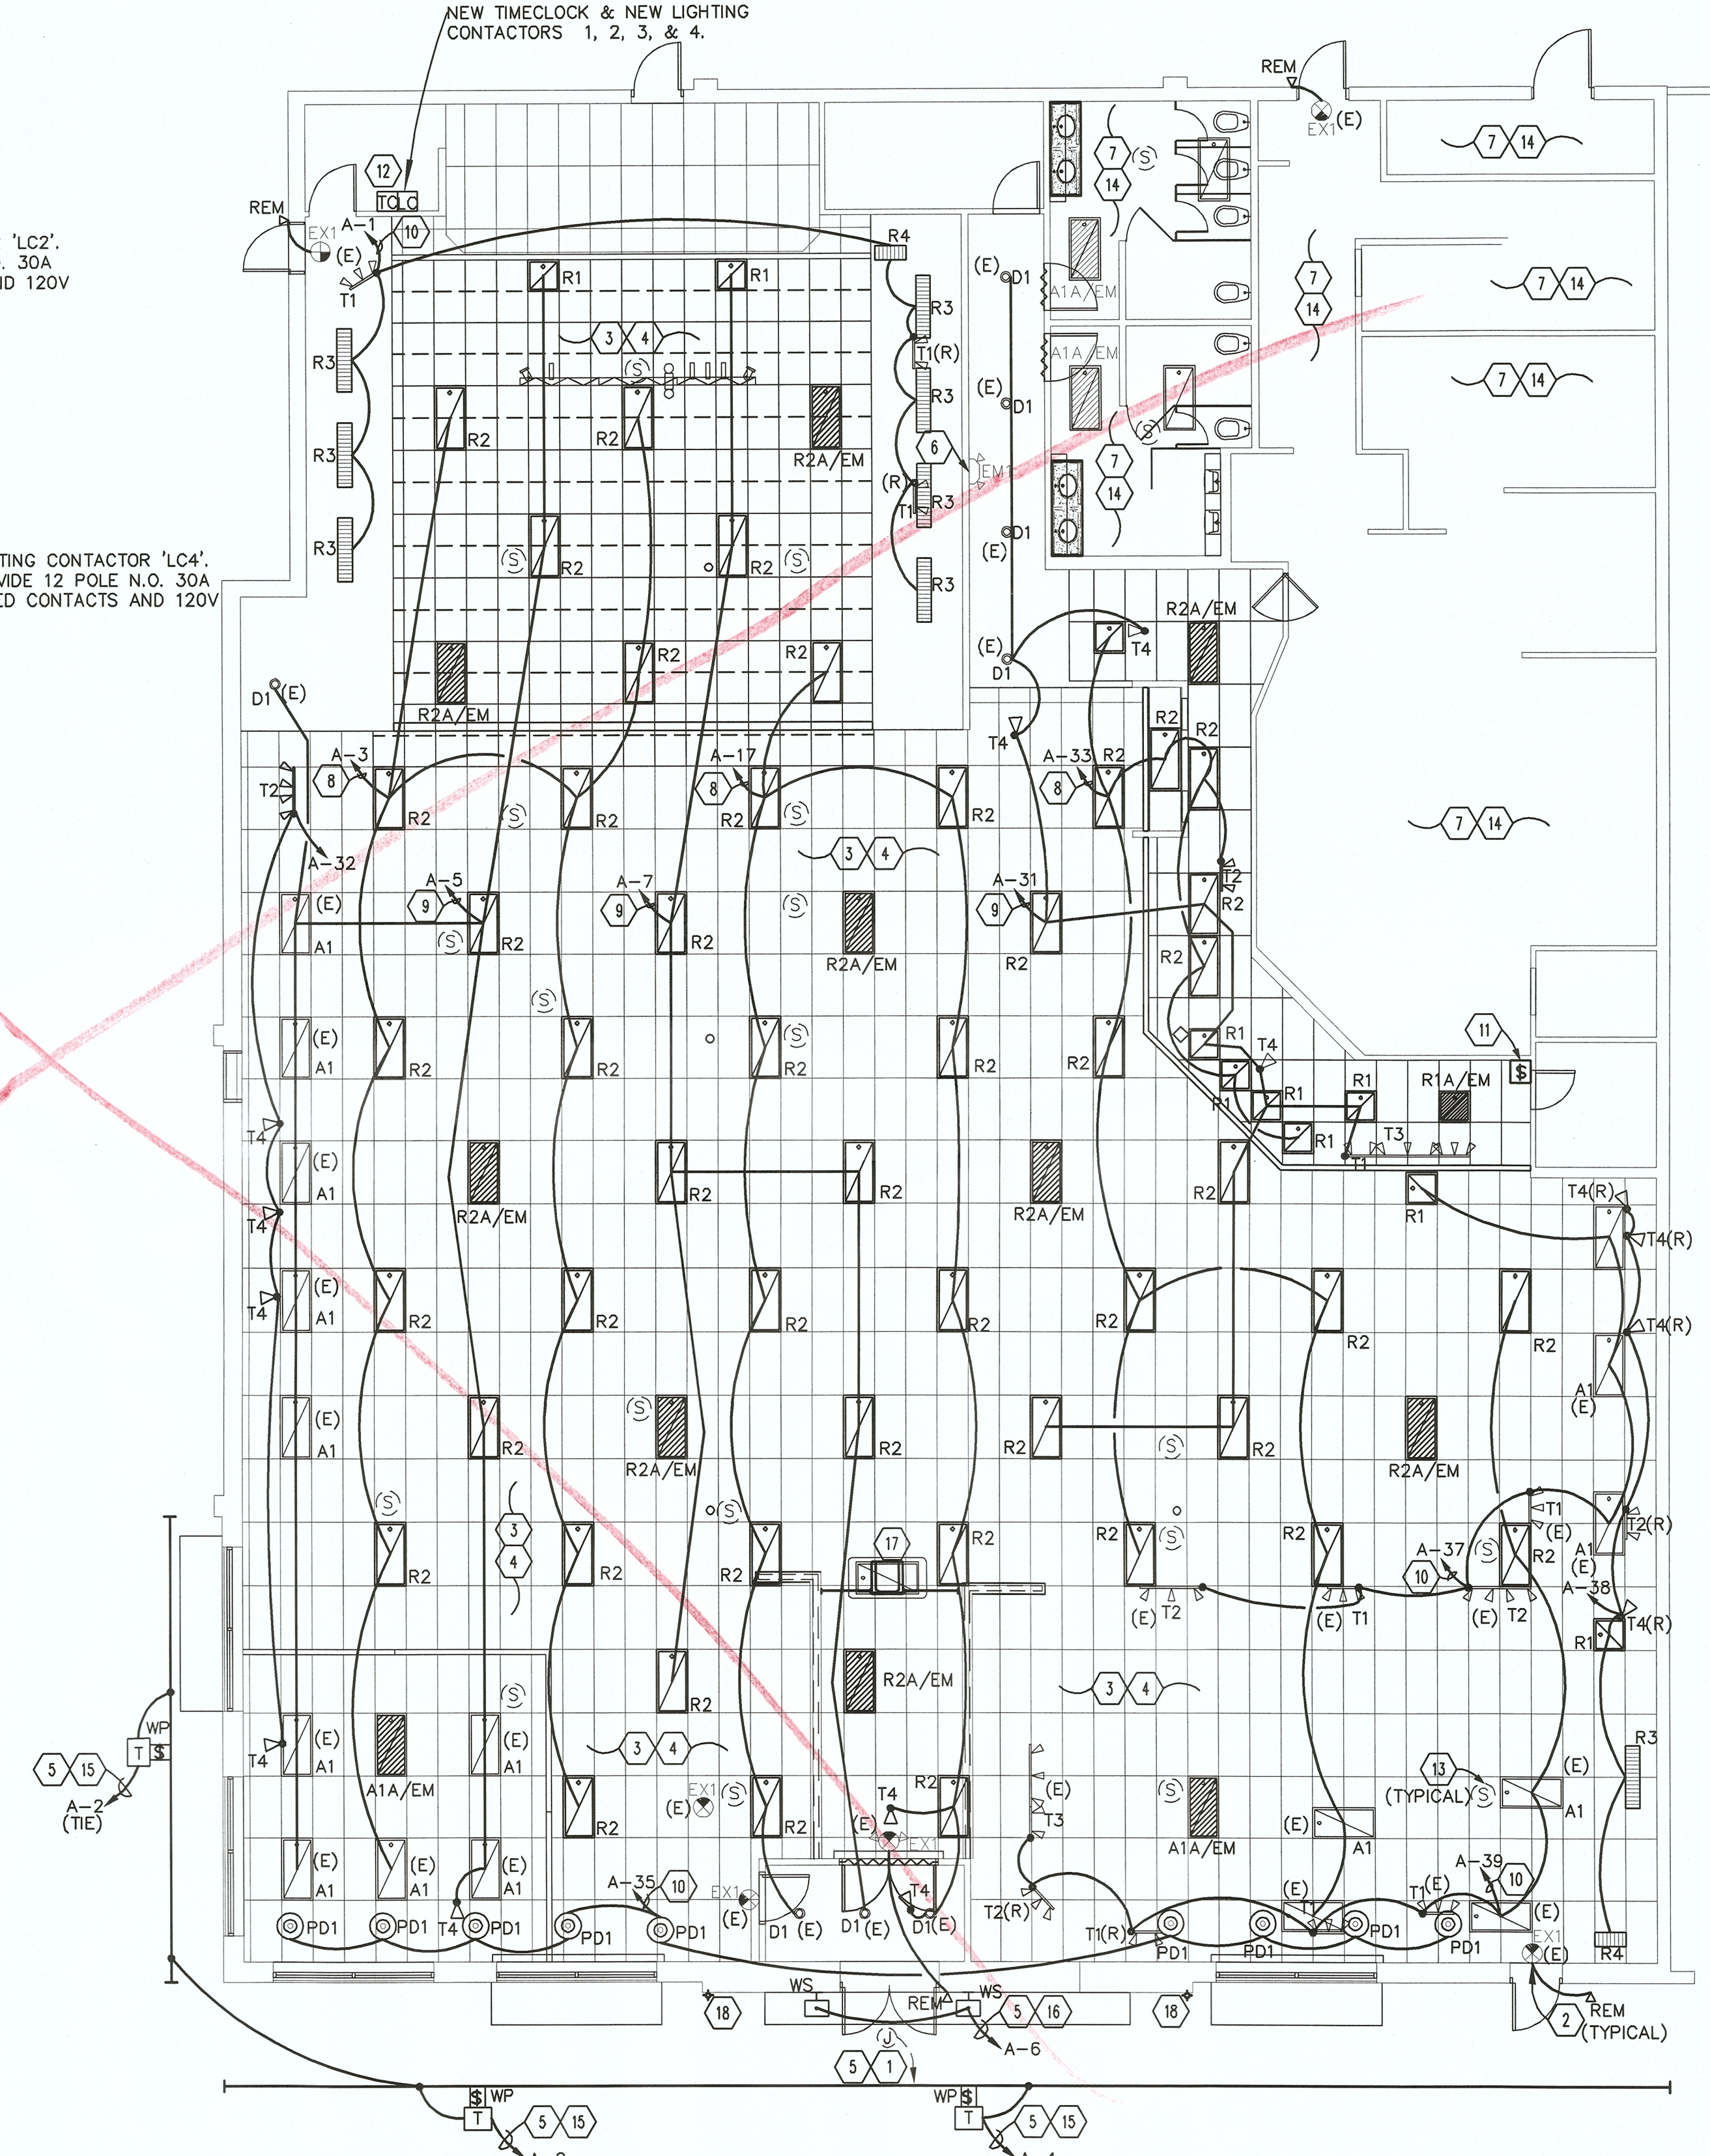

ALL EXISTING TO REMAIN EXTERIOR LIGHTING AND MAIN INTERIOR SKILLS AND SHOW ROOM GENERAL LIGHTING TO BE ROUTED THROUGH REQUIRED (W.E.C.) LIGHTING CONTROLS. SEE LIGHTING DIAGRAM ON THIS SHEET.

WASHINGTON STATE NONRESIDENTIAL ENERGY CODE LIGHTING COMPLIANCE REQUIREMENTS


- 1513.1 LIGHTING CONTROLS: LIGHTING SHALL COMPLY WITH THIS SECTION. WHERE AUTOMATIC TIME SWITCHES ARE CITED, THEY SHALL HAVE THE FEATURES LISTED IN SECTION 1513.6.2.
- 1513.6.2. AUTOMATIC TIME SWITCHES: AUTOMATIC TIME SWITCHES SHALL HAVE A MINIMUM 7 DAY CLOCK AND BE CAPABLE OF BEING SET FOR 7 DIFFERENT DAY TYPES PER WEEK AND INCORPORATE AN AUTOMATIC HOLIDAY "SHUT-OFF" FEATURE, WHICH TURNS OFF ALL LOADS FOR AT LEAST 24 HOURS AND THEN RESUMES NORMALLY SCHEDULED OPERATIONS. AUTOMATIC TIME SWITCHES SHALL ALSO HAVE PROGRAM BACK-UP CAPABILITIES, WHICH PREVENT THE LOSS OF PROGRAM AND TIME SETTINGS FOR AT LEAST 10 HOURS, IF POWER IS INTERRUPTED.
- AUTOMATIC TIME SWITCHES SHALL INCORPORATE AN OVER-RIDE SWITCHING DEVICE WHICH:
- IS READILY ACCESSIBLE.
 - IS LOCATED SO THAT A PERSON USING THE DEVICE CAN SEE THE LIGHTS OR THE AREAS CONTROLLED BY THE SWITCH, OR SO THAT THE AREA BEING ILLUMINATED IS ANNUNCIATED;
 - IS MANUALLY OPERATED;
 - ALLOWS THE LIGHTING TO REMAIN ON FOR NO MORE THAN 2 HOURS WHEN AN OVER-RIDE IS INITIATED; AND
 - CONTROLS AN AREA NOT EXCEEDING 5,000 SQ. FT. OR 5% OF THE BUILDING FOOTPRINT FOR FOOTPRINTS OVER 100,000 SQ. FT., WHICHEVER IS GREATER.
- 1513.7 COMMISSIONING REQUIREMENTS: FOR LIGHTING CONTROLS WHICH INCLUDE DAYLIGHT OR OCCUPANT SENSING AUTOMATIC CONTROLS, AUTOMATIC SHUT-OFF CONTROLS, OCCUPANCY SENSORS, OR AUTOMATIC TIME SWITCHES, THE LIGHTING CONTROLS SHALL BE TESTED TO ENSURE THAT CONTROL DEVICES, COMPONENTS, EQUIPMENT AND SYSTEMS ARE CALIBRATED, ADJUSTED AND OPERATE IN ACCORDANCE WITH APPROVED PLANS AND SPECIFICATIONS. SEQUENCES OF OPERATION SHALL BE FUNCTIONALLY TESTED TO ENSURE THEY OPERATE IN ACCORDANCE WITH APPROVED PLANS AND SPECIFICATIONS. A COMPLETE REPORT OF TEST PROCEDURES AND RESULTS SHALL BE PREPARED AND FILED WITH THE OWNER. DRAWING NOTES SHALL REQUIRE COMMISSIONING IN ACCORDANCE WITH THIS PARAGRAPH.
- 1514 EXIT SIGNS: EXIT SIGNS SHALL HAVE AN INPUT POWER DEMAND OF 5 WATTS OR LESS PER SIGN.

GENERAL NOTES

- E.C. TO REFER TO ARCHITECTURAL PLAN A1.1 FOR EXISTING LIGHTS TO BE REMOVED. E.C. TO PULL ALL UNUSED WIRING, J-BOX'S ETC BACK TO PANEL AND PROPERLY LABEL ALL CIRCUITS AS REQUIRED BY N.E.C. REUSE EXISTING LIGHTS WHERE POSSIBLE.
- E.C. TO FIELD VERIFY ALL CIRCUITS ARE AVAILABLE AND EXISTING AND ENSURE THAT THE LIGHTING LOAD DOES NOT EXCEED 80% OF THE BREAKER RATING.
- EMERGENCY AND EXIT LIGHTS SHALL BE INSTALLED AND CIRCUITED PER THE LATEST NATIONAL ELECTRICAL CODE AND ALL LOCAL CODES. CLOSELY COORDINATE INSTALLATION WITH G.C.'S CONSTRUCTION MANAGER.
- ALL UNMARKED LIGHTING FIXTURES ARE EXISTING TO REMAIN. E.C. TO FIELD VERIFY PROPER WORKING ORDER, SHIELDING AND OPTICS.
- REFER TO LIGHTING CONTROL DIAGRAM FOR PROPER CIRCUITING OF INTERIOR AND EXTERIOR LIGHTING.
- ALL 20A CIRCUITS UP TO 100'-0" IN LENGTH SHALL UTILIZE #12 CONDUCTORS, MINIMUM, UNLESS NOTED OTHERWISE. ALL 20A CIRCUITS FROM 101'-0" TO 150'-0" IN LENGTH SHALL UTILIZE #10 CONDUCTORS MINIMUM. ALL 20A CIRCUITS 151'-0" UP TO 250'-0" IN LENGTH SHALL UTILIZE #8 CONDUCTORS MINIMUM. CIRCUITS ABOVE 251'-0" SHALL UTILIZE #6 CONDUCTORS MINIMUM.
- GUTTER LIGHTS TO REMAIN AT FRONT WALL AND ENTRY VESTIBULE. GUTTERS DO NOT HAVE COLORED GELS. GUTTERS TO BE REMOVED IN SHOWROOM AND AT ORDER COUNTER. DISCONNECT BRANCH CIRCUITS TO ALL REMOVED GUTTER SYSTEMS AND REMOVE FEEDERS AND CONDUIT BACK TO NEAREST J-BOX.

ptm
NSULTANTS INC.

Mechanical
Electrical
Plumbing
Engineering

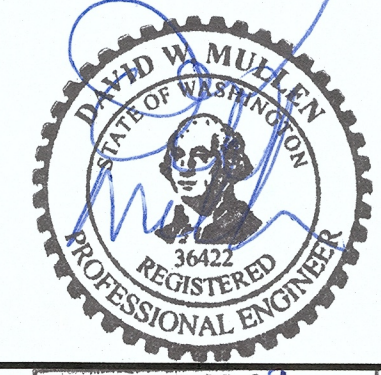

Ph: 740.420.0804 Fax: 740.420.0807
eMail: ptmconsultants@gmail.com
1132 S. Court St. Suite: 209
Circleville, Ohio 43113

#305 BELLEVUE, WA
CHUCKEHEESE'S
MINOR BUILDING REMODEL
2239 148TH AVE., BELLEVUE, WASHINGTON 98007



PROJ NO.	27923
DRAWN	KRT
CHECKED	DWM
CHECK SET	05.15.08
BID/PERMIT	06.16.08
REVISION	
CONSTRUCTION	
REVISION	
REVISION	
REVISION	
DRAWING TITLE	LIGHTING PLAN

RECEIVED
JUL 0 2 2008

PERMIT PROCESSING

CAHEN ARCHITECTURAL GROUP P.C.
7550 East Hampden Avenue
Suite 425
Denver, Colorado 80231
(303) 743-3002

These plans are © 2005 of
Cahen Architectural Group P.C. and are an
instrument of service and the property of the
Architect, and may not be duplicated, altered,
or reproduced without the written consent of the
Architect. Copyright and infringement will be
enforced and prosecuted.

These plans are © 2005 of
Cahen Architectural Group P.C. and are an
instrument of service and the property of the
Architect. and may not be duplicated, disclosed,
or reproduced without the written consent of the
Architect. Copyright and infringement will be
enforced and prosecuted.

#305 BELLEVUE, WA
CHUCKECHEESE'S
MINOR BUILDING REMODEL
2239 148TH AVE., BELLEVUE, WASHINGTON 98007



PROJ NO.	27923
DRAWN	KRT
CHECKED	DWM
CHECK SET	05.15.08
BID/PERMIT	06.16.08
REVISION	
REVISION	
REVISION	
REVISION	
DRAWING TITLE	
RISER/PANELS	

RECEIVED
JUL 10 2008
PERMIT PROCESSING

PERMIT PROCESSING

Panel ID: EXIST. PANEL "A" Voltage: 208 / 120 Panel Type: EXISTING														
Location: MEZZANINE Phase: 3 Enclosure: EXISTING														
Mounting: FLUSH Wire: 4														
Main Type: M.L.O. Main Size: 225 Amps														
All phases to be balanced to within 7% using connected loads.														
NOTE:														
branch circuit descriptions in lower case indicates existing loads to remain.														
BRANCH CIRCUIT DESCRIPTIONS IN UPPER CASE INDICATED PURPOSED LOADS.														
** = Refer to one line diagram for wire sizes.														
CKT NO.	WIRE SIZE	BRANCH CIRCUIT DESCRIPTION	CKT BKR	CKT BKR OPTION	Feeder LOAD (KVA)	Connected LOAD (KVA)	PHASE	Connected LOAD (KVA)	Feeder LOAD (KVA)	CKT BKR OPTION	CKT BKR OPTION	BRANCH CIRCUIT DESCRIPTION	WIRE SIZE	CKT NO.
1	12	DISPLAY LIGHTING	20/1	ex	1.125	1.125	A	0.600	0.600	ex	20/1	LED LIGHTING	12	2
3	12	GENERAL LIGHTING	20/1	ex	1.248	1.248	B	0.600	0.600	ex	20/1	LED LIGHTING	12	4
5	12	SWITCHED LIGHTING	20/1	ex	1.227	1.227	C	0.400	0.400	ex	20/1	DIAMOND LITG.	12	6
7	12	SWITCHED LIGHTING	20/1	ex	0.778	0.778	A	0.476	0.476	ex	20/1	existing rr lighting		8
9		gutter lighting	20/1	ex	0.500	0.500	B	0.300	0.300	ex	20/1	exterior lighting		10
11		kitchen/ storage lgt	20/1	ex	0.453	0.453	C	1.000	1.000	ex	20/1	awning lights		12
13		kitchen/ storage lgt	20/1	ex	0.500	0.500	A	1.200	1.200	ex	20/1	sign		14
15	12	EMERGENCY NL/ EM	20/1	ex/LO	0.900	0.900	B	1.200	1.200	ex	20/1	sign		16
17	12	GENERAL LIGHTING	20/1	ex	1.356	1.356	C	1.000	1.000	ex	20/1	awning lights		18
19		mezz lgt and power	20/1	ex	0.400	0.400	A	1.000	1.000	ex	20/1	awning lights		20
21		mezz lgt and power	20/1	ex	0.500	0.500	B	1.000	1.000	ex	20/1	awning lights		22
23		time clock	20/1	ex	1.200	1.200	C	0.600	0.600	ex	20/1	mezz power		24
25		mezz lgt and power	20/1	ex	0.400	0.400	A	0.300	0.300	ex	20/1	mezz power		26
27		mezz lgt and power	20/1	ex	0.400	0.400	B	0.200	0.200	ex	20/1	panel lights		28
29		mezz lgt and power	20/1	ex	0.700	0.700	C	0.400	0.400	ex	20/1	panel receptacle		30
31	12	SWITCHED LIGHTING	20/1	ex	1.065	1.065	A	0.200	0.200	ex	20/1	NEW TIME CLOCK/ CONTACT	12	32
33	12	GENERAL LIGHTING	20/1	ex	1.152	1.152	B	0.325	0.325	ex	20/1	DISPLAY LIGHTING	12	34
35	12	DISPLAY LIGHTING	20/1	ex	1.350	1.350	C	0.000	0.000	ex	20/1	SPARE		36
37	12	DISPLAY LIGHTING	20/1	ex	1.327	1.327	A	0.650	0.650	ex	20/1	DISPLAY LIGHTING	12	38
39	12	DISPLAY LIGHTING	20/1	ex	1.563	1.563	B	0.000	0.000	ex	20/1	attic lights		40
41		SPARE	20/1	ex	0.000	0.000	C	0.000	0.000	ex	20/1	attic lights		42
Connected Load Panel Summary														
Phase A: 10.0 KVA				Phase A: 10.0 KVA				83.5 AMPS				TC - Time Clock Control		
Phase B: 9.9 KVA				Phase B: 9.9 KVA				82.4 AMPS				LO - Lock-On Device		
Phase C: 9.7 KVA				Phase C: 9.7 KVA				80.7 AMPS				IG - ISOLATED GROUND TYPE BKR		
Total: 29.6 KVA				Total: 29.6 KVA								QO - Standard "QOB" Bolt-On BKR		
												ex - Existing Device		


EXISTING/NEW LOADS ON PANEL 'A' FED FROM
100A FEEDER SO ADDITIONAL LOAD WILL NOT
EXCEED EXISTING OVERCURRENT PROTECTION

LIGHT FIXTURE SCHEDULE

	DESIGNATION	INSTALLATION	STYLE	RATINGS AND LOCATIONS	LAMP TYPE	LAMP QTY/ WATTAGE	OPTICS, SHIELDING, FINISH COLORS, ACCESSORIES	VOLTAGE
	R1	LAY-IN	NEW 2'X2' LAY-IN	INDOOR	FLUORESCENT F31 U6	(2) @31W 62W	EGG-CRATE LENS	120V
	R2	LAY-IN	NEW 2'X4' LAY-IN	INDOOR	FLUORESCENT	(3) @32W 96W	EGG-CRATE LENS	120V
	R2A/EM	LAY-IN	NEW 2'X4' LAY-IN W/ EMERGENCY BATTERY BACKUP	INDOOR	FLUORESCENT	(3) @32W 96W	EGG-CRATE LENS & EMERGENCY BATTERY PACK TO DRIVE 2 LAMPS 90MIN (1200LUM). EMERG. SAVING LAMPS & BALLAST	120V
	R3	LAY-IN	4"-0" WALL WASH	INDOOR	WLRN24(12)4120BX-WARM FLUORESCENT WHITE LAMP	(2) @40W 80W	LOW IRIDESCENT SPECULAR, ALUMINUM STANDARD LOUVER	120V
	R4	LAY-IN	2"-0" WALL WASH	INDOOR	WLRN24(12)4120BX-WARM FLUORESCENT WHITE LAMP	(1) @40W 40W	LOW IRIDESCENT SPECULAR, ALUMINUM STANDARD LOUVER	120V
	T1	TRACK MOUNTED	NEW LOCATION OF EXISTING 2'-0" TRACK LIGHT	INDOOR	INCANDESCENT	(1) 75W FIXTURE PER HEAD VERIFY LAMP TYP	MATCH EXISTING OPTICS AND SHIELDING	120V
	T2	TRACK MOUNTED	NEW LOCATION OF EXISTING 4'-0" TRACK LIGHT	INDOOR	INCANDESCENT	(1) 75W FIXTURE PER HEAD VERIFY LAMP TYP	MATCH EXISTING OPTICS AND SHIELDING	120V
	T3	TRACK MOUNTED	NEW LOCATION OF EXISTING 6'-0" TRACK LIGHT	INDOOR	INCANDESCENT	(1) 75W FIXTURE PER HEAD VERIFY LAMP TYP	MATCH EXISTING OPTICS AND SHIELDING	120V
	T4	SURFACE	NEW LOCATION OF EXISTING MONOPOINT	INDOOR	INCANDESCENT	(1) 75W FIXTURE	MATCH EXISTING OPTICS AND SHIELDING	120V
	PD1	PENDANT	PENDANT LIGHT	INDOOR ABOVE BOOTHS	INCANDESCENT	(1) 150W VERIFY LAMP TYPE	MATCH EXISTING OPTICS AND SHIELDING	120V
	WS	SURFACE/WALL	DIAMOND WALL SCENCE	EXTERIOR	METAL HALIDE	(1) 100W		120V
	EX1	SURFACE/WALL	EXISTING EXIT/EM COMBO W/ REMOTE IF NOT EXISTING PROVIDE NEW	INDOOR		MAXIMUM 5 WATTS VERIFY LAMP TYPE	CLEAN,TEST AND REPLACE IF REQUIRED TO MAKE FULLY FUNCTIONAL	120V
	EX2	SURFACE/WALL	NEW EXIT/EM COMBO IF NOT EXISTING PROVIDE NEW	INDOOR		MAXIMUM 5 WATTS VERIFY LAMP TYPE	CLEAN,TEST AND REPLACE IF REQUIRED TO MAKE FULLY FUNCTIONAL	120V
	EX3	SURFACE/WALL	EXISTING EXIT ONLY IF NOT EXISTING PROVIDE NEW	INDOOR		MAXIMUM 5 WATTS VERIFY LAMP TYPE	CLEAN,TEST AND REPLACE IF REQUIRED TO MAKE FULLY FUNCTIONAL	120V
	REM	SURFACE/WALL	WEATHER PROOF REMOTE HEAD IF NOT EXISTING PROVIDE NEW	EXTERIOR		INCLUDED	CLEAN,TEST AND REPLACE IF REQUIRED TO MAKE FULLY FUNCTIONAL	120V
	EM1	SURFACE/WALL	EXISTING or RELOCATED DUAL HEAD EMERGENCY LIGHT IN NEW LOCATIONS	INDOOR	HALOGEN	(2) 8W W/ 90 MIN BATTERY BACKUP	CLEAN,TEST AND REPLACE IF REQUIRED TO MAKE FULLY FUNCTIONAL	120V
	EM2	SURFACE/WALL	NEW DUAL HEAD EMERGENCY LIGHT TO REPLACE EXISTING EMERGENCY LIGHTS IF REQUIRED	INDOOR	HALOGEN	(2) 8W	FIXTURE TO BE PROVIDED WITH FIXTURE W/ 90 MIN BATTERY BACKUP	120V
	D1	RECESSED	NEW/RELOCATED FLOURECENT DOWNLIGHT VERIFY LOCATIONS & MODEL: PRESCOLITE #CFT832EB-STF802	INDOOR	FLUORESCENT	42W TRIPLE TUBE	MATCH EXISTING	120V
	A1	LAY-IN	RELOCATED or EXISTING FLOURECENT 2X4 TROFFER VERIFY LOCATIONS	INDOOR	FLUORESCENT	3-F032/741	CLEAN,RELAMP AND REPLACE IF REQUIRED TO MAKE FULLY FUNCTIONAL	120V

NOTE: ALL FIXTURES IN SCHEDULE MAY NOT BE USED ON PLANS

EXISTING PANEL 'MP' 120/208V-3ø, 4W EXISTING PANEL: EXISTING 800A M.L.O.		
DISC. NUMBER	EQUIPMENT SERVED	EXISTING DISCONNECT SIZE
①	EXISTING PANEL 'A'	100A/3P/C.B.
②	EXISTING PANEL 'B'	100A/3P/C.B.
③	EXISTING PANEL 'K1 & K2'	225A/3P/C.B.
④	EXISTING PANEL 'C'	100A/3P/C.B.
⑤	EXISTING RTU	40A/3P/C.B.
⑥	EXISTING RTU	70A/3P/C.B.
⑦	EXISTING RTU	70A/3P/C.B.
⑧	EXISTING RTU	60A/3P/C.B.
⑨	EXISTING RTU	60A/3P/C.B.
⑩	EXISTING RTU	40A/3P/C.B.
⑪	EXISTING RTU	40A/3P/C.B.
⑫	SPACE	
⑬	SPACE	

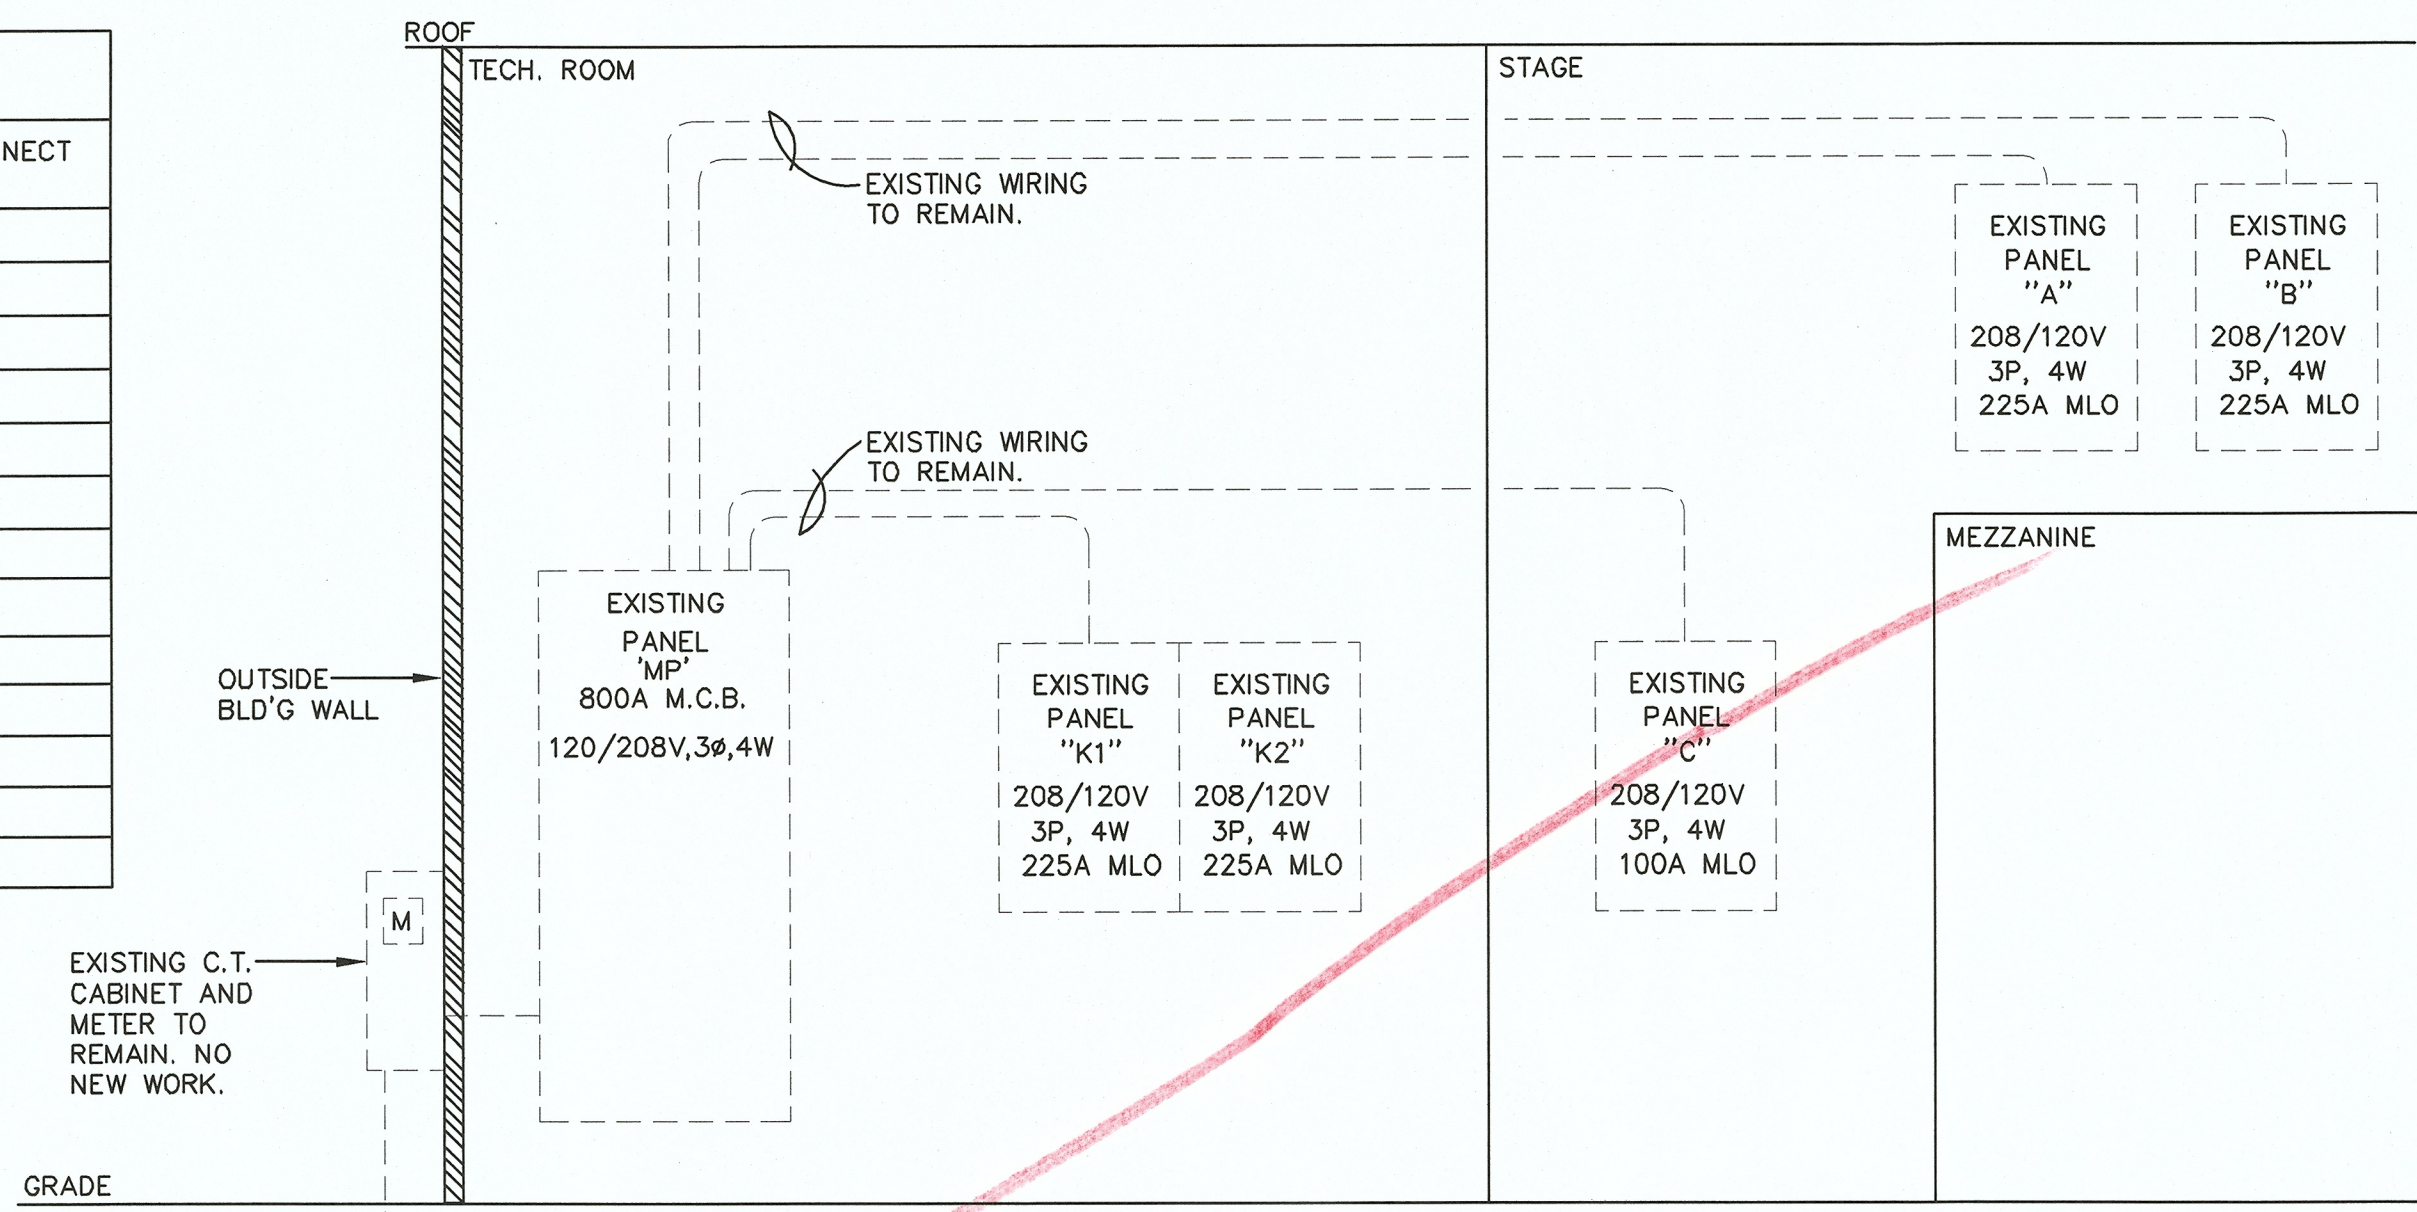

ELECTRICAL RISER DIAGRAM
SCALE: NTS

E.C. TO FIELD VERIFY ALL EXISTING FEEDERS & FUSE SIZES OF EXISTING
ELECTRICAL DISTRIBUTION EQUIPMENT AND IF DIFFERENT THAN SHOWN
CONTACT ENGINEER IMMEDIATELY TO NOTIFY OF EXISTING SIZES. VERIFY
EXACT QUANTITY OF EXISTING AVAILABLE BRANCH BREAKERS.

NOTE: ALL FEEDERS AND ELECTRICAL EQUIPMENT SHOWN ON RISER
DIAGRAM AS DASHED IS EXISTING TO REMAIN. NEW EQUIPMENT AND
WIRING SHOWN IN SOLID LINES.

E.C. TO REMOVE ALL UNUSED EQUIPMENT PULL ALL UNUSED PANELS,
J-BOX'S, EQUIPMENT ETC. BACK TO MAIN PANEL.

ELECTRICAL LOAD SUMMARY

DESCRIPTION	CONNECTED KW	POWER FACTOR	N.E.C. DEMAND FACTOR	N.E.C. DEMAND KVA
12 MONTH PEAK DEMAND FROM POWER CO. * AUG. 07	86.40	1.0	1.25 PER NEC 220.87	108.00
NEW RECEPTACLE	25.60	1.0	1.0 < 10KW 0.5 REMAINDER	17.80
NEW LIGHTING	13.29	1.0	1.25	16.61
NEW HVAC LOAD	---	1.0	100 % + 25% HIGHEST MOTOR LOAD IN THE SYSTEM.	---
TOTALS:	125.29			142.41

* Called Puget Energy on 4/4/08

NEC DEMAND KVA X 1000
SYSTEM VOLTAGE X 3
142.41 KVA X 1000
208 X 1.732
= MIN FEEDER AMPS
= 395.30 AMPS
395.30 AMPS < 800 AMPS
EXISTING SERVICE FED BY 800A FEEDER/FUSES.

Panel ID: EXIST. PANEL "B" Voltage: 208 / 120 Panel Type: EXISTING														
Location: MEZZANINE Phase: 3 Enclosure: EXISTING														
Mounting: FLUSH Wire: 4														
Main Type: M.L.O. Main Size: 225 Amps														
All phases to be balanced to within 7% using connected loads.														
NOTE:														
branch circuit descriptions in lower case indicates existing loads to remain.														
BRANCH CIRCUIT DESCRIPTIONS IN UPPER CASE INDICATED PURPOSED LOADS.														
** = Refer to one line diagram for wire sizes.														
CKT NO.	WIRE SIZE	BRANCH CIRCUIT DESCRIPTION	CKT BKR	CKT BKR OPTION	Feeder LOAD (KVA)	Connected LOAD (KVA)	PHASE	Connected LOAD (KVA)	Feeder LOAD (KVA)	CKT BKR OPTION	CKT BKR OPTION	BRANCH CIRCUIT DESCRIPTION	WIRE SIZE	CKT NO.
1	12	ATM MACHINE	20/1	ex	0.200	0.200	A	0.900	0.900	ex	20/1	NEW GAMES	12	2
3	12	NEW GAMES	20/1	ex	1.400	1.400	B	0.400	0.400	ex	20/1	NEW GAMES	12	4
5	12	NEW GAMES	20/1	ex	1.200	1.200	C	1.400	1.400	ex	20/1	NEW GAMES	12	6
7	12	NEW GAMES	20/1	ex	1.200	1.200	A	0.000	0.000	ex	20/1	SPARE		8
9	12	NEW GAMES	20/1	ex	1.100	1.100	B	1.000	1.000	ex	20/1	NEW GAMES	12	10
11	12	NEW GAMES	20/1	ex	1.400	1.400	C	1.000	1.000	ex	20/1	NEW GAMES	12	12
13	12	NEW GAMES	20/1	ex	1.200	1.200	A	1.300	1.300	ex	20/1	ICE CREAM MACHINE	12	14
15	12	NEW GAMES	20/1	ex	1.000	1.000	B	0.200	0.200	ex	20/1	ATM MACHINE	12	16
17	12	NEW GAMES	20/1	ex	1.300	1.300	C	1.000	1.000	ex	20/1	NEW GAMES	12	18
19		convenience recepts	20/1	ex	0.200	0.200	A	0.800	0.800	ex	20/1	NEW GAMES	12	20
21		em lights	20/1	ex	0.200	0.200	B	1.200	1.200	ex	20/1	NEW GAMES	12	22
23		em lights	20/1	ex	0.200	0.200	C	0.000	0.000	ex	20/1	SPARE		24
25		em lights	20/1	ex	0.200	0.200	A	0.000	0.000	ex	20/1	SPARE		26
27		em receptacle	20/1	ex	0.200	0.200	B	0.400	0.400	ex	20/1	clock recepts		28
29	12	SKY CRAWLER	20/1	ex	0.800	0.800	C	0.900	0.900	ex	20/1	NEW GAMES	12	30
31	12	NEW GAMES	20/1	ex	1.300	1.300	A	1.100	1.100	ex	20/1	NEW GAMES	12	32
33		spare	20/1	ex	0.000	0.000	B	1.300	1.300	ex	20/1	NEW GAMES	12	34
35		rtu receptacle	20/1	ex	0.400	0.400	C	0.000	0.000	ex	20/1	SPARE		36
37		cash registers	20/1	ex	0.600	0.600	A	0.200	0.200	ex	20/1	em lights		38
39		spare	20/1	ex	0.000	0.000	B	1.000	1.000	ex	20/1	NEW GAMES	12	40
41		spare	20/1	ex	0.000	0.000	C	0.000	0.000	ex	20/1	spare		42
Connected Load Panel Summary														
Phase A: 9.2 KVA			Phase A: 9.2 KVA			76.3 AMPS			TC - Time Clock Control					
Phase B: 9.4 KVA			Phase B: 9.4 KVA			78.3 AMPS			LO - Lock-On Device					
Phase C: 9.6 KVA			Phase C: 9.6 KVA			80.0 AMPS			IG - ISOLATED GROUND TYPE BKR					
Total: 28.2 KVA			Total: 28.2 KVA						QO - Standard "QOB" Bolt-On BKR					
									ex - Existing Device					